Tree Removal Lots 4"-12" 1 ea

SEWER O.K. Shiepak 3/17/55

REVISIONS OLD MAP 10-4-50

CAS 2-24-55 G.E.W.

SUPPLEMENTARY DETAILS

C-324A	C-390	C-567	C-739B
C-325	C-524	C-733	C-938
C-326A	C-585	C-739	C-1606
C-327	C-586	C-739A	C-1783

NOTE:
BEFORE STARTING CONSTRUCTION CONTRACTOR MUST CHECK WITH UTILITIES FOR LOCATIONS OF EXISTING STRUCTURES WHETHER OR NOT INDICATED ON PLANS.

PLAN SCALE DISTORTED
LOTS & ALLEYS 1" = 100' ✓
STREET WIDTHS 1" = 50' ✓

DRAINAGE COMPLETED 9-27-51 ✓

PAVING COMPLETED C.C. 10-4-55

QUANTITIES	ESTIMATED LOTS	ESTIMATED CITY	FINAL LOTS	FINAL CITY
EXCAVATION CU. YDS.	886 ✓	175 ✓		
TEST COPES EA. NEW CURB LIN. FT.	3 ✓			
PAVING 6"C-B SQ. YDS.	2435 ✓			
8" UNIF "		210 ✓		
6" CONC. DRIVEWAY Sq. FT		100 ✓		
SIDEWALK 4" SQ. FT.		432 ✓		
MANHOLES ADJUST		1W E.S ✓		
MANHOLES CONE CONSTRUCT		1 ✓		
BASINS ADJUST				
BASINS CONSTRUCT		5 ✓		
SEWERS-12" LIN. FT.		130 ✓		

HOR. SCALE 1" = 100' ✓			BOOK 1753 ✓	PAGE 71 ✓	
VER. SCALE 1" = 2' ✓			DATE LEVELS 12-13-54 DRAWING 12-29-54		✓
PLAN	N.K.	PROFILE N.K.	COMPUTED G.B.		
CHECKED	J.K.	GRADE N.K.	CHECKED N.K.		
LOTS 2L	1414 — ✓		LENGTH	707 —	✓
CITY 2L	84 → ✓		LENGTH	42 —	✓
TOTAL 2L	1498 →		LENGTH	749 →	✓
			LOTS	CITY	
COST ADVERTISING					
COST INSPECTION					

DESIGNED BY Naim Kawwas
DRAWN BY Naim Kawwas.
TRACED BY
CHECKED BY J.E. BEHM
APPROVED T.A. Scott
W. Wallace
M. Shepak
CITY ENGINEER

CONTRACT NO. PW 2637W

55-4 CARD NO.

DEPARTMENT OF PUBLIC WORKS DETROIT

CITY ENGINEER'S OFFICE --- DIVISION OF PAVING DESIGN

STREET PAVING PLAN

INDEX NO. 75 ✓ COPO NO. 119 ✓

NAME OF STREET **WEST PARKWAY** ✓

ASSIGN NO. 325 BW-23 ✓ PETITION NO. 3061 ✓

RECORD NO.

FROM S.P.L. OF GLENDALE ✓ (WEST SIDE)

TO 12' N. OF S.P.L. OF DAVISON ✓

SHEET 1 ✓ OF 1 ✓ SHEETS

TYPE OF PAVEMENT B & B ONE COURSE CONCRETE - INTEGRAL CURB WIDTH 30' ✓

8" UNIFORM AT STREET INTERSECTIONS EXCEPT AS NOTED

CONTRACT APPROVED 5-5 TO

PET # 3061 SANFORD FRIEDMAN 9-14-54 ✓

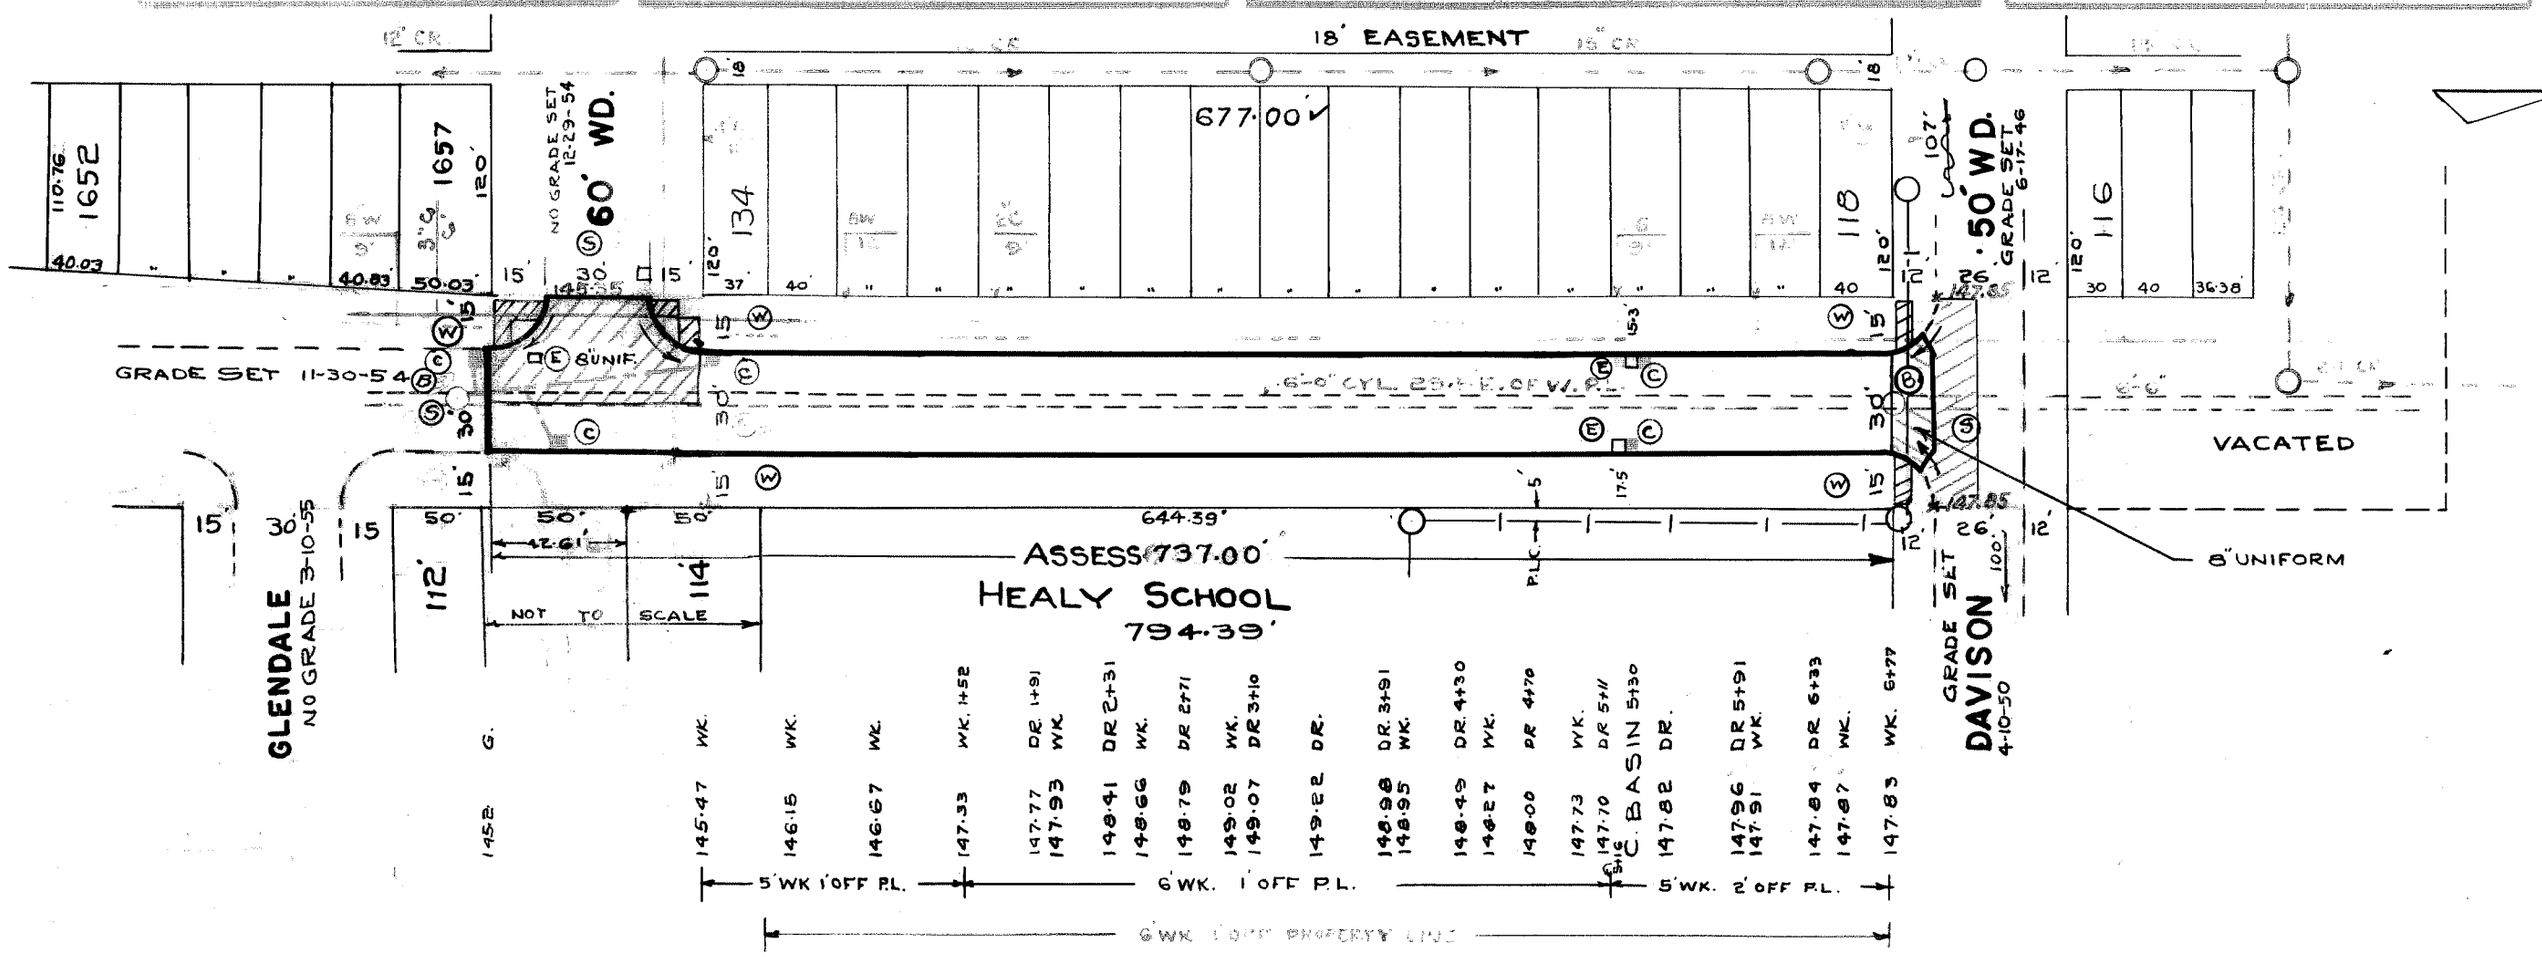

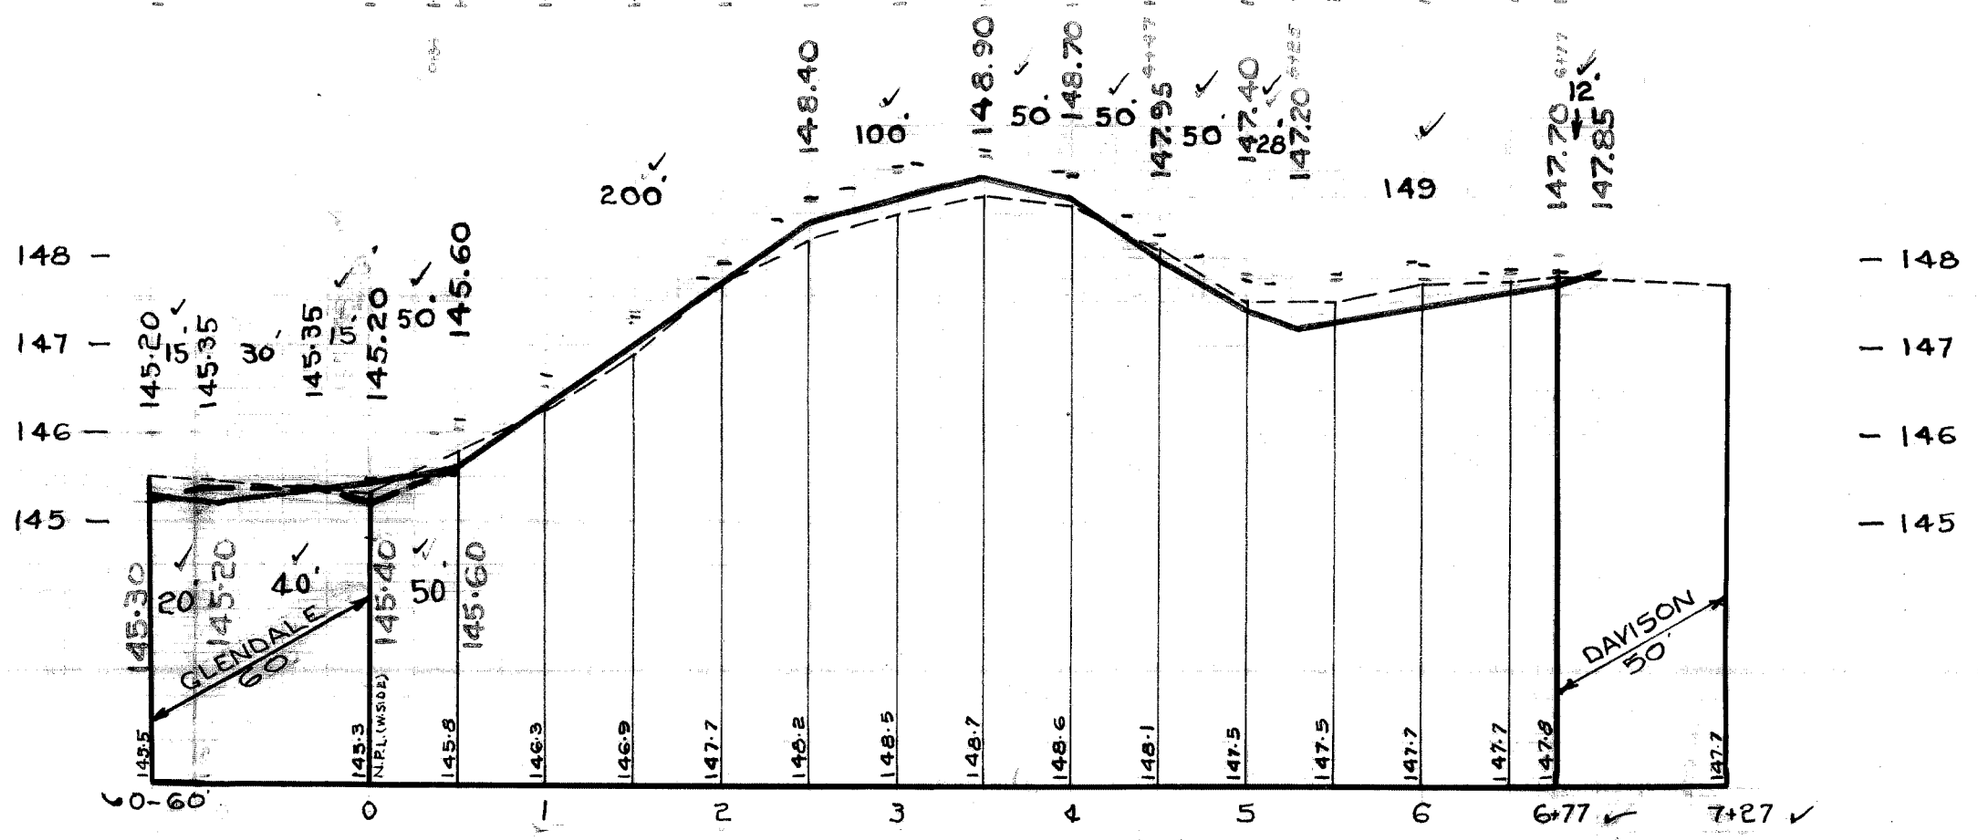

BENCH MARKS — ELEV.

P.B.M.# 119-251 N.E. COR. GLENDALE & TELEGRAPH 149.271 ✓
ARR. ON HYD. N.W. COR. GLENDALE & WEST PARKWAY 148.45 ✓
ARR. ON HYD. S.W. COR. DAVISON & WEST PARKWAY 150.85 ✓
P.B.M.# 120-253 ON BRIDGE SCHOOLCRAFT & RIVER ROUGE 133.115 ✓

FOR SYMBOLS (A) ETC. SEE STD DETAIL DRAWG # C-327 ✓

+ IN WALK 5' OFF PROPERTY LINE ✓

411383

TREE SCHEDULE

NO	SIZE	STA.	E. OF W.P.L.
1	12"	3+57	14.5'