GROUP NO. ____ CONTRACT NO. P.W. 4585

STREET PAVING PLAN
CITY OF DETROIT

DEPARTMENT OF PUBLIC WORKS—CITY ENGINEERS OFFICE

EIGHT MILE-WYOMING REHABILITATION PROJECT, MICH. R-19

NAME OF STREET WISCONSIN

FROM N.P.L. OF NORFOLK

TO 30.6' N. SPL OF EIGHT MILE

SHEET 4 OF 4 SHEETS

TYPE OF PAVEMENT 6 & 8 ONE COURSE CONCRETE-INTEGRAL CURB 26' FT. WD. 30

8" UNIFORM AT STREET INTERSECTION EXCEPT AS NOTED

14A OF 14A

PET. NO. ____ BY ____ DATE ____

NOTE — FOR SYMBOLS (A) ETC., SEE STANDARD DETAIL DRAWING C-4378

BENCH MARKS — ELEV.

P.L.B.M. #88-253, S.E. COR. WYOMING & EIGHT MI. RD. 189.353 R.

C.B.M. - 1 HYD., S.E. COR. WISCONSIN & EIGHT MI. RD. 194.68

C.B.M. - 1 HYD., E. SIDE STREET IN FRONT OF 20484 WISC. 194.71

C.B.M. - 1 HYD., N.E. COR NORFOLK & WISCONSIN 195.39

P.L.B.M. #88-253A, S.E. COR. OHIO & EIGHT MI RD. 185.953 R.

HORIZONTAL CONTROL

USE CROSSES CUT IN WALKS 5' W. OF E.P.L. & 5' E. OF W.P.L. WISCONSIN AT BOTH RETURNS.

BEFORE STARTING CONSTRUCTION ——— CONTRACTOR MUST CHECK WITH UTILITIES FOR LOCATIONS OF EXISTING STRUCTURES WHETHER OR NOT INDICATED ON PLANS.

SCALE	
LOTS & ALLEYS	1" = 100'
STREET WIDTH	1" = 50'
VERTICAL	1" = 2'

SUPPLEMENTARY DETAILS C-4376 THROUGH C-4395

DATE	REVISIONS
6-24-64	OLD PLANS 11-18-43 2-20-58
4-26-65	ADDED GRADE ON TEMP. PAV'T

QUANTITIES		ESTIMATED LOTS	ESTIMATED CITY
EXCAVATION CU.YDS.			1034
~~C.B. ABANDONMENT~~ ~~PAVEMENT REMOVAL SQ.YDS.~~			1
CURB REMOVAL LFT.			
FILL	TYPE A / TYPE 22A / SEWER / WATER		
ADJUST MANHOLES			1
MANHOLES	RE-CONSTRUCT CONE / NEW		1
CATCH BASIN ADJUST			5
CATCH BASIN STANDARD NEW			1
12" SEWER PIPE LFT.			10
PAVING 8" 6" 8 / I.C.C. SQ.YDS.			2486

QUANTITIES		ESTIMATED LOTS	ESTIMATED CITY
PAVING SQ.YDS.			
PAVING UNIF. SQ.YDS.			119
BERM GRADING SQ.YDS.			736
CURB-TYPE II LFT.			45
TEST CORES EACH			3
SIDEWALK 4" STANDARD SQ.FT.			144
CONCRETE DRIVE	6" STD. SQ. FT. / 8" STD. SQ. FT.		100
TREE REMOVAL	~~24"~~ 24" DIA. / ~~30"~~ 30" DIA.		1 / 1
TREE REMOVAL 13"-18" DIA.			1
SIDEWALK RMV'L SFT			144
DRIVEWAY RMV'L SFT			100

ASSIGNMENT NO.	AO 1569
BOOK NO.	LL 88-86
PG.	
LEVEL	
DATE	6-22-64
LOTS 2L	LENGTH
CITY 2L	LENGTH
TOTAL	LENGTH
DATE OF DRAW'G.	6-24-64
DRAINAGE COMPLETED	5-18-42
PAVING COMPLETED	10-5-65 C.C.

	MADE BY	CHECKED BY
PLAN	D. HALER	
PROFILE	D. HALER	
GRADE	TALLEY	
SEWER APPROVED	7/20/64	
ESTIMATE	R. MACK	G.P.H.
FINAL CHECK		
APPROVED		
ENGINEER OF STREETS		
ASST. ENGINEER		
CITY ENGINEER		

INDEX NO. 61

TOPO NO. 88

INDEXED ✓

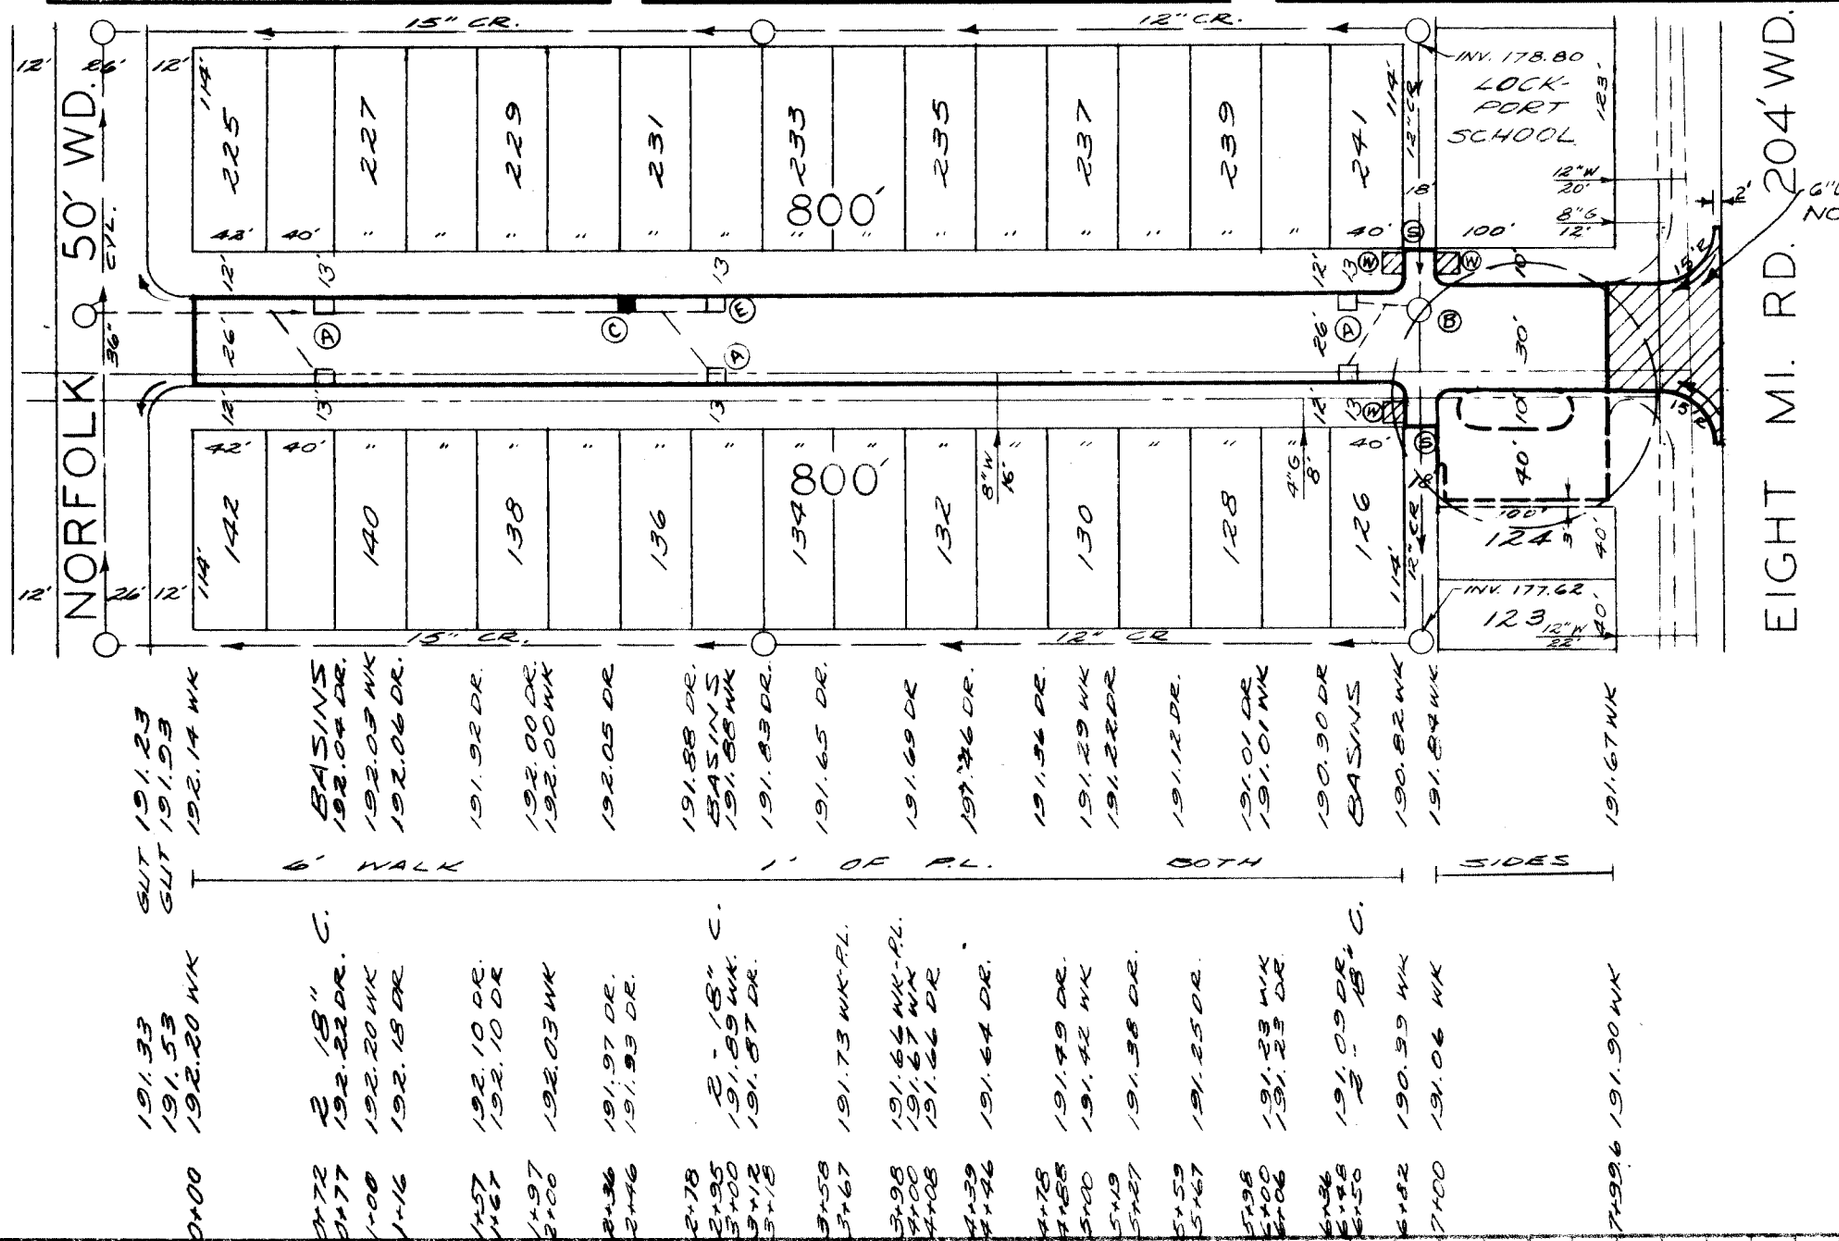

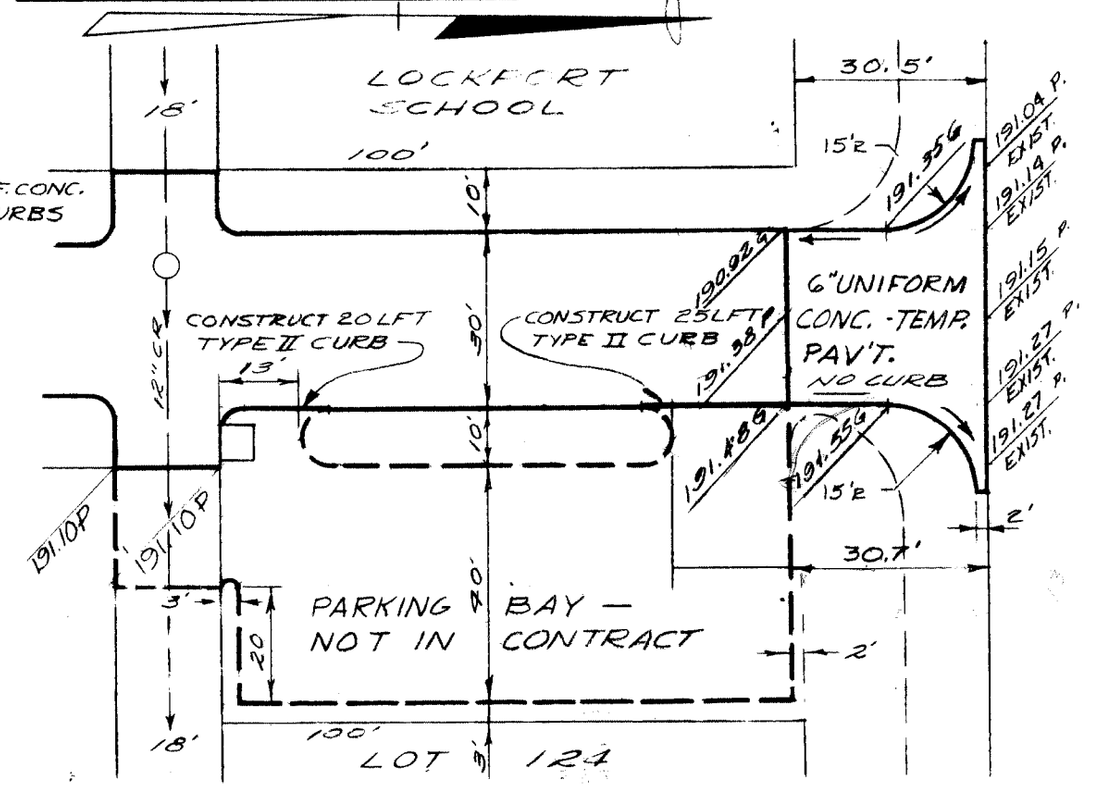

DETAIL "A"

SCALE: 1" = 30'

TREE REMOVAL DATA
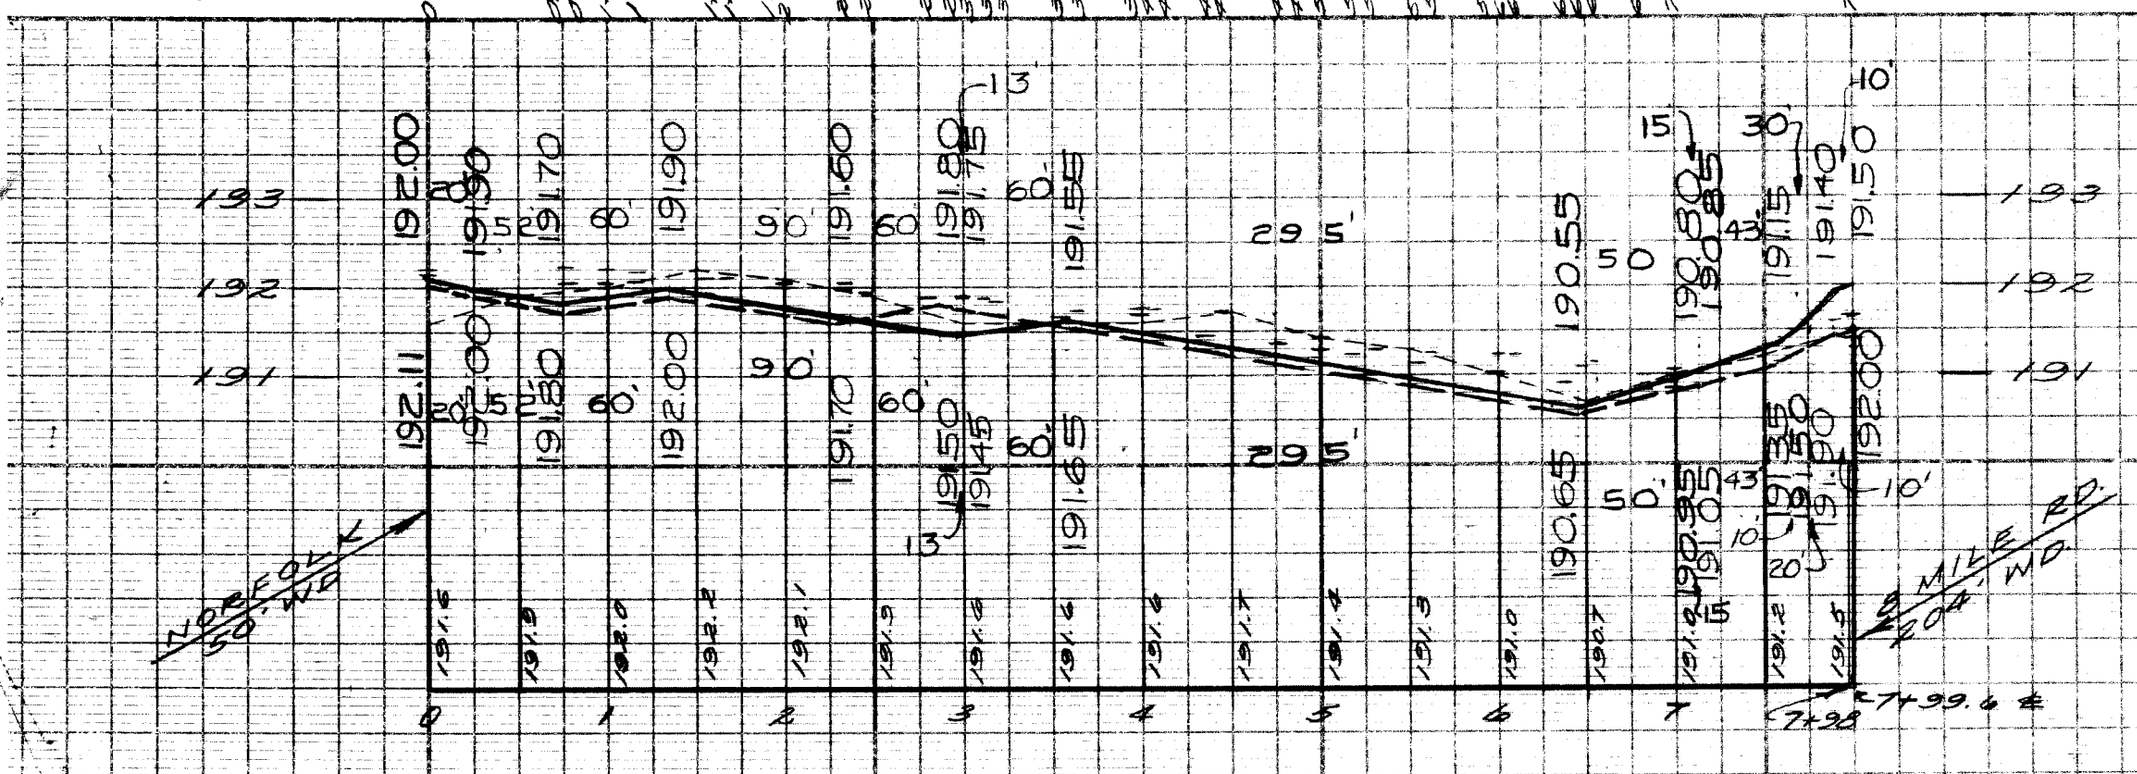
NO.	SIZE	STA	LOCATION
1	24"	3+91	13.4' W. OF ℄
1	30"	4+31	13' E. OF ℄
1	18"	5+51	13.5' W. OF ℄