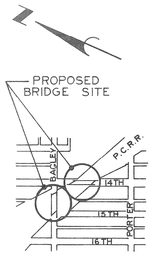

LOCATION PLAN

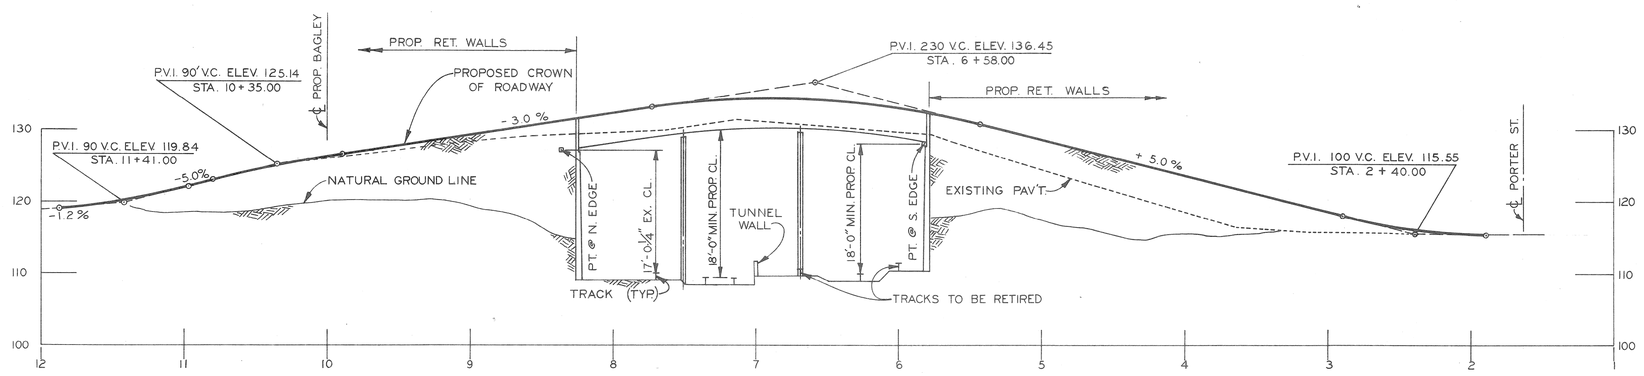

14TH. ST. PROFILE ALONG BRIDGE CONSTRUCTION ℄

SCALE: HOR. 1"= 50'
VERT. 1"=10'

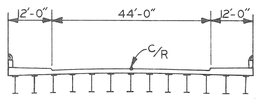

TYPICAL CROSS-SECTION
14 TH ST. BRIDGE
NO SCALE

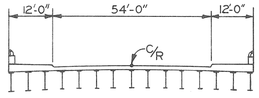

TYPICAL CROSS-SECTION
BAGLEY AVE. BRIDGE
NO SCALE

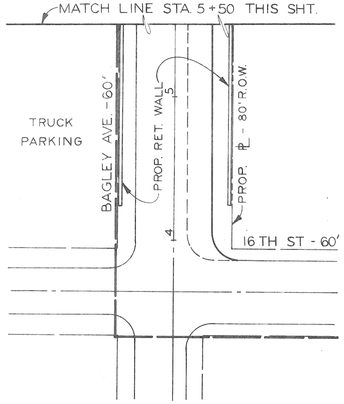

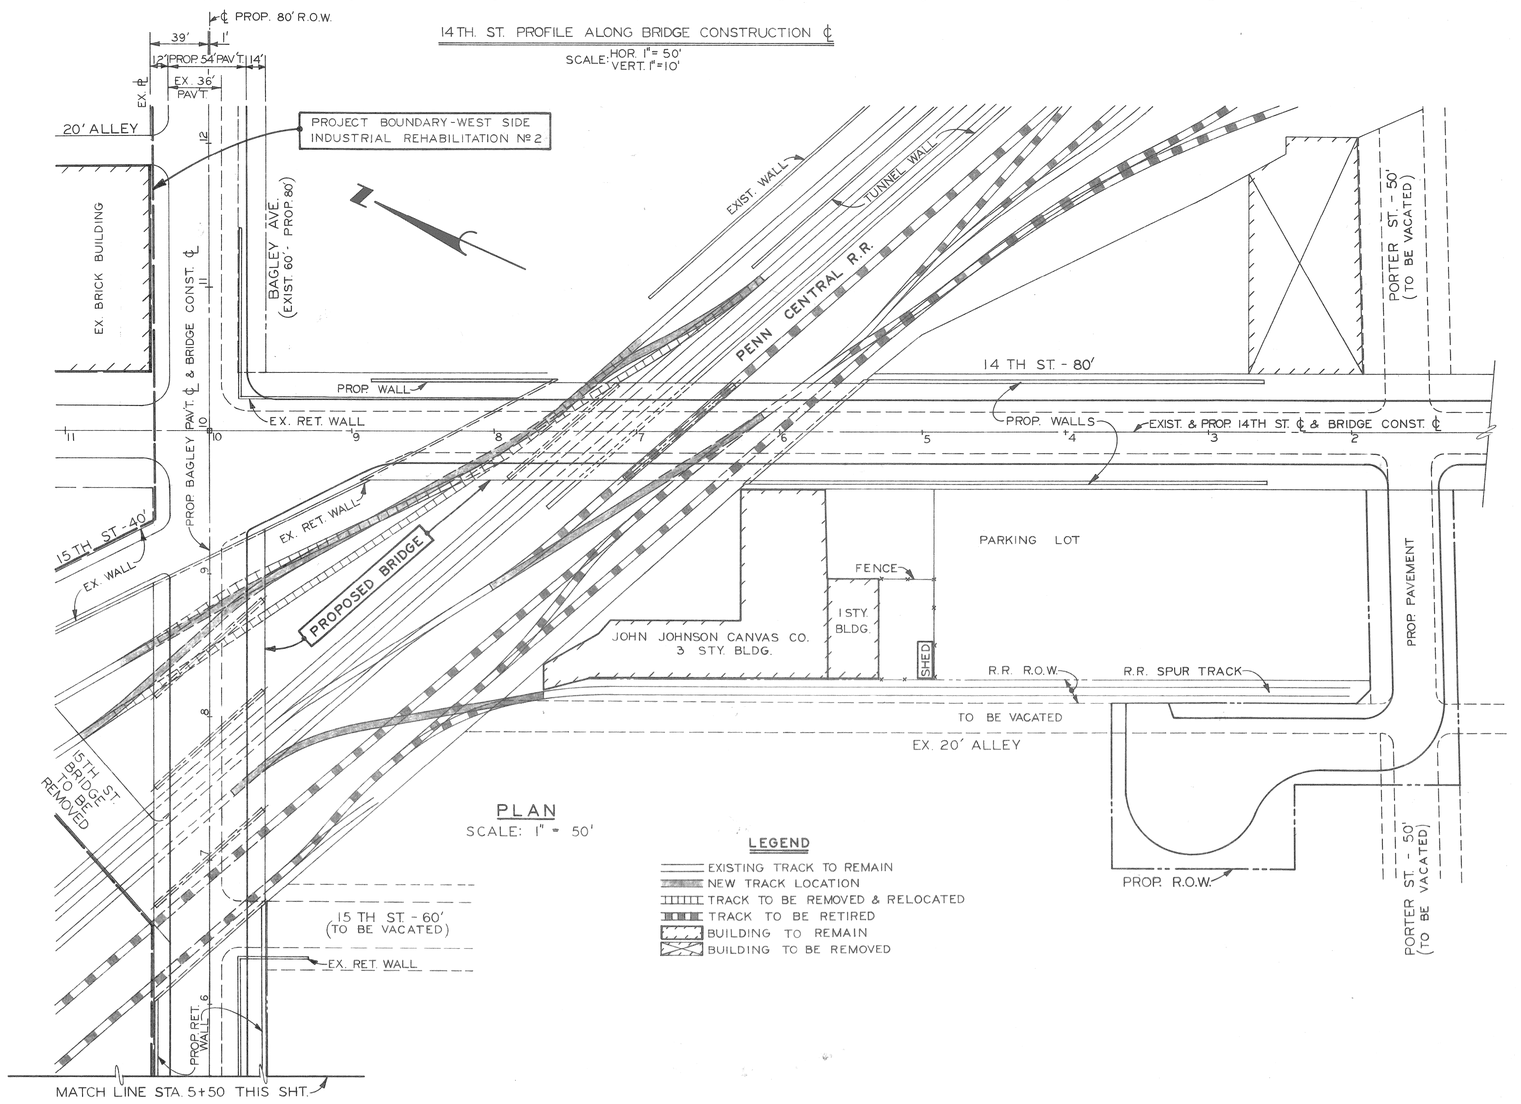

PLAN
SCALE: 1" = 50'

LEGEND
- EXISTING TRACK TO REMAIN
- NEW TRACK LOCATION
- TRACK TO BE REMOVED & RELOCATED
- TRACK TO BE RETIRED
- BUILDING TO REMAIN
- BUILDING TO BE REMOVED

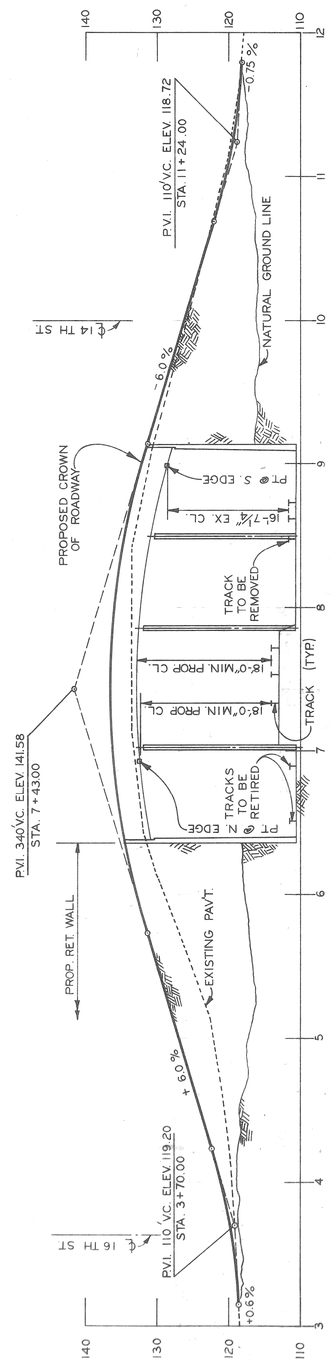

BAGLEY AVE. PROFILE ALONG BRIDGE CONSTRUCTION ℄

SCALE: HOR. 1"= 50'
VERT. 1"= 10'

REVISIONS LOCATED BY COORDINATES ON SHEET								REFERENCE DRAWINGS	DESIGNED BY		APPROVED:	CITY OF DETROIT DEPARTMENT OF PUBLIC WORKS CITY ENGINEERS OFFICE FOR DETROIT HOUSING COMMISSION	WEST SIDE INDUSTRIAL REHABILITATION PROJECT Nº 2. 14 TH ST. & BAGLEY AVE. BRIDGES CROSSING THE P.C.R.R.	SHEET 1 OF 1 SHEETS
CODE'D	DESCRIPTION	DR'N	CK'D	AP'VD	DATE				DRAWN BY	M.A.P.				CONTRACT NO.
									TRACED BY				GENERAL DRAWING	DRWG No.
									CHECKED BY	G.J.H.	CITY ENGINEER			DATE 9-22-70