EDCO• 127M 11-68

SCALE		BOOK	LEVEL
HORIZONTAL	1" = 20'	LL 18 D1	DATE OCT 1964
VERTICAL	1" = 2'	NO. PG. 1-B	
		PAVING COMPLETED 8-29-70	

BEFORE STARTING CONSTRUCTION.....CONTRACTOR MUST CHECK WITH UTILITIES FOR LOCATIONS OF EXISTING STRUCTURES WHETHER OR NOT INDICATED ON PLANS.

NOTE - FOR SYMBOLS Ⓐ ETC., SEE STANDARD DETAIL DRAWING NO. C-4370.
TYPE OF PAVEMENT 9" UNIFORM, ONE COURSE CONCRETE-INTEGRAL CURB 30' FT. WD.

BENCH MARKS	ELEV.
P.L.B.M. # 18-250 N.E. COR. JEFFERSON AND SCOTTEN	101.940
C.B.M. ARROW ON HYDRANT N.W. CORNER PELHAM AND JEFFERSON	104.82
C.B.M. ARROW ON HYDRANT WEST SIDE OF PELHAM	108.29
P.L.B.M # 18-250A N.E. CORNER OF JEFFERSON AND SWAIN	99.550

LEGEND

- ⊖ WATER GATE
- Q FIRE HYDRANT
- Ⓐ ADJUST EXISTING CATCH BASINS. (SEE NOTE BELOW)
- Ⓑ ADJUST EXISTING MANHOLES.
- Ⓢ STONING AND GRADING
- Ⓝ CONSTRUCT STANDARD 4" CONCRETE WALK.
- ▫ EXISTING CATCH BASIN
- DETROIT EDISON POLE

NOTES

AT Ⓧ REMOVE A TOTAL OF 18 LFT OF EXISTING CURB AND CONSTRUCT 9" UNIFORM CONCRETE PLUS 2" ASPHALTIC CONCRETE WITH TYPE II OR III CURB.

AT Ⓐ USE TYPE A THROTTLED CATCH BASIN COVERS. SEE STANDARD DETROIT DRAWING C-4393. (SEE LEGEND).

AT Ⓨ CONTRACTOR TO DROP CURB AS REQUIRED AS DETAILED ON STANDARD DETROIT DRAWING C-4384.

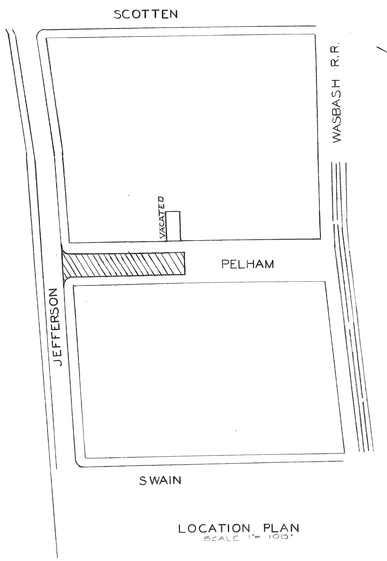

LOCATION PLAN
SCALE 1"=100'

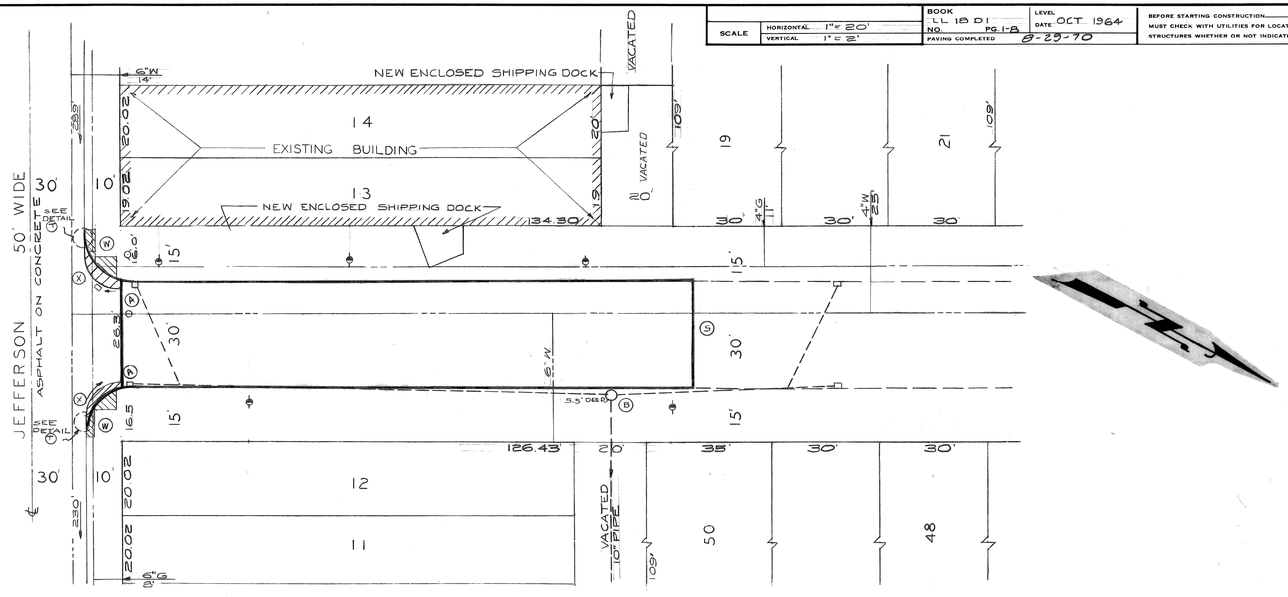

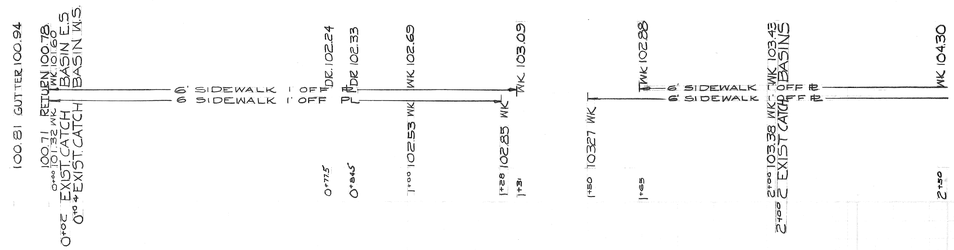

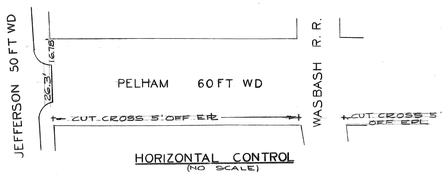

HORIZONTAL CONTROL
(NO SCALE)

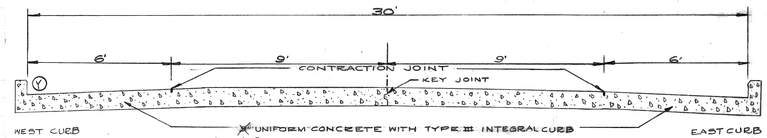

PAVEMENT SECTION
SCALE 1"=3'

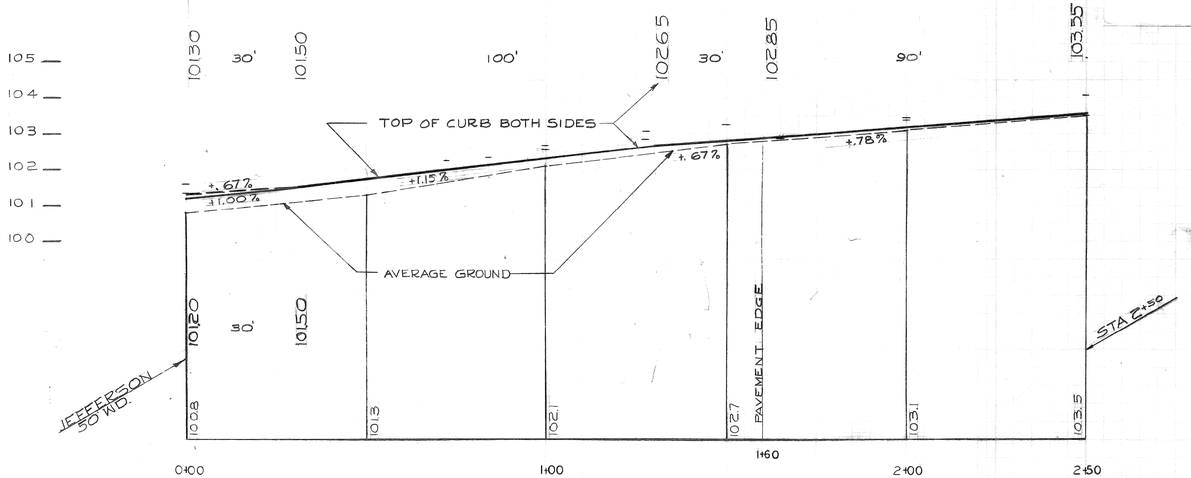

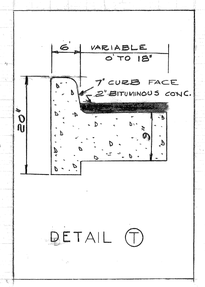

DETAIL (T)

DESCRIPTION	DR'N	CK'D	AP'VD	DATE
REVISIONS				

	BY	CHECKED BY
PLAN	Municipal Matters	
GRADE	JR.	
SEWERS APPROVED	Jas Maxwell 8/7/69	
FINAL	CHECK Municipal Matters REVIEW M.O.K.	

APPROVED:
ENGINEER OF STREETS
ASSISTANT CITY ENGINEER
CITY ENGINEER

CITY OF DETROIT
DEPARTMENT OF PUBLIC WORKS
CITY ENGINEERS OFFICE
FOR

PAVING OF PELHAM
FROM 10' S. OF N.PL OF JEFFERSON
TO 160 N OF N.PL OF JEFFERSON

INDEX NO. 41
TOPO NO. 18
INDEXED V

SHEET 1 OF 1 SHEETS
PRIVATE PAVING
ASSIGNMENT NO. 325-DJ-12
DATE AUG 14 1969

PELHAM