DATE	REVISIONS

SUPPLEMENTARY DETAILS			
C-725	C-724	C-733	C-938
C-726A	C-585	C-739	C-1608
C-727	C-586	C-739A	C-1783
C-730	C-587	C-739B	

BEFORE STARTING CONSTRUCTION
CONTRACTOR MUST CHECK WITH UTILITIES FOR LOCATIONS OF EXISTING STRUCTURES WHETHER OR NOT INDICATED ON PLANS.

SCALE

LOTS & ALLEYS

STREET WIDTH 1" = 20'

VERTICAL

DRAINAGE COMPLETED

PAVING COMPLETED

QUANTITIES		ESTIMATED LOTS	ESTIMATED CITY
EXCAVATION	CU. YDS.		
NEW CURB	LIN. FT.		
PAVING	SQ. YDS.		
"			
TEST CORES			
SIDEWALK	SQ. FT.		
MANHOLES	ADJUST		
	CONSTRUCT		
BASINS	ADJUST		
	CONSTRUCT		
TOWER-12"	LIN. FT.		

PETITION NO.		PETITION DATE	
ASSIGNMENT NO. A.O. 224		GROUP NO.	
BOOK NO. 1893 PG. 6		LEVEL DATE 8-24-56	
LOTS 2L		LENGTH	
CITY 2L		LENGTH	
TOTAL		LENGTH	
DATE OF DRAW'G. 8-28-56			

	MADE BY	CHECKED BY
PLAN	G.E.B.	
PROFILE		
GRADE		
ESTIMATE		
SEWER APPROVED		
FINAL CHECK		
APPROVED		

Behm

ENGINEER OF STREETS

CITY ENGINEER

INDEX NO. 15 60

TOPO NO. 36

INDEXED

CONTRACT NO. P.W.

STREET PAVING PLAN
CITY OF DETROIT

DEPARTMENT OF PUBLIC WORKS — CITY ENGINEERS OFFICE

NAME OF STREET **WOODWARD AVE.**

FROM **CHANNELIZATION**

TO

SHEET 21B

TYPE OF PAVEMENT 8 6 8 ONE COURSE CONCRETE-INTEGRAL CURB
8" UNIFORM AT STREET INTERSECTION EXCEPT AS NOTED

FT. WD.

BENCH MARKS	ELEV.
P.L.B.M #36-250A N.E. COR. SECOND AND SIX MILE	159.064
TOP OF HYD. N.S. SIX MILE 300' W. OF WOODWARD	162.924
TOP OF HYD. N.E. COR. WOODWARD & PARKHURST	161.04
TOP OF HYD. N.E. COR. WOODWARD & WORCESTER	161.74
P.L.B.M. N.E. COR. SAVANNAH & WOODWARD, #36-251	161.13

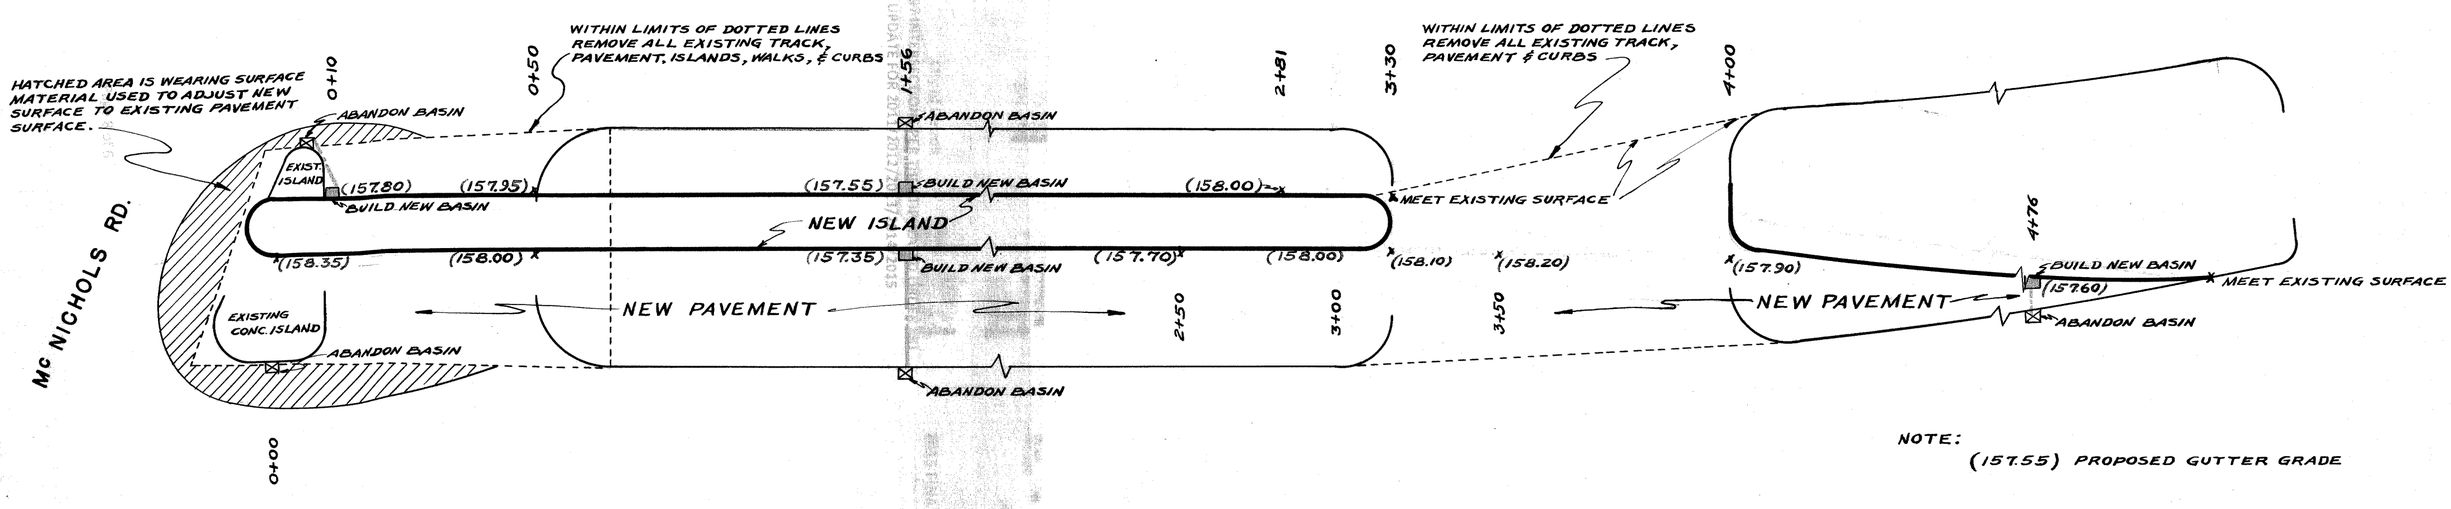

NOTE:
(157.55) PROPOSED GUTTER GRADE