



Request for Information

DATE REQUESTED: 8/5/19

CONTACT INFORMATION

To:	<u>Mike Scappaticci</u>	From:	<u>Travis Stokes</u>
E-Mail Address:	<u>michael@majorcementco.com</u>	E-Mail Address:	<u>tstokes@rauhornelec.com</u>
Phone/ Fax#:	<u></u>	Phone/ Fax#:	<u>586-662-7594</u>
Address:	<u></u>	Prime Contractor:	<u>Major Cement</u>
		Please Respond By:	<u></u>
		Job Number:	<u>19-036</u>

DETAILS

Project Description:	<u>Bagley Streetscape</u>	RFI #:	<u>MC RFI-003 (Rauhorn RFI 001)</u>
Location:	<u>Bagley St, SW Detroit</u>	Ref. Spec:	<u></u> Ref. Drawings: <u></u>

Details of the Request for Information are as follows:

SHEET UG-01


1. Please provide detail for installation of lighting controller LC 16W30 on the existing wood pole.
2. There is a note stating to install (2) 3" and (1) 1.5" conduit from the handhole to the existing woodpole. There are no pay item quantities for this.
3. Is the conduit that goes from the corner of Bagley & 24th Street going North up 24th Street then East down the alley to the existing cable pole existing conduit or will this be new conduit? If it is new conduit how many conduits are being ran and what are the sizes of the conduits? Does Major cement know of these additional removals if it is new conduit?
4. What is to be done to the conduits that are entering into the obsolete PLD Lighting Cabinet?
5. There is no temporary lighting plan. Will there be any requirements for temporary lighting? During the project?
6. Where are the lighting poles to be brought once removed and salvaged?

SHEET IN-1

1. Please provide detail for installation of lighting controller LC16W30, LC16W31, and LC16W32 on the existing wood pole.

Indicate your response to the request in the space provided below.

NOTE – Attach all supporting documentation.

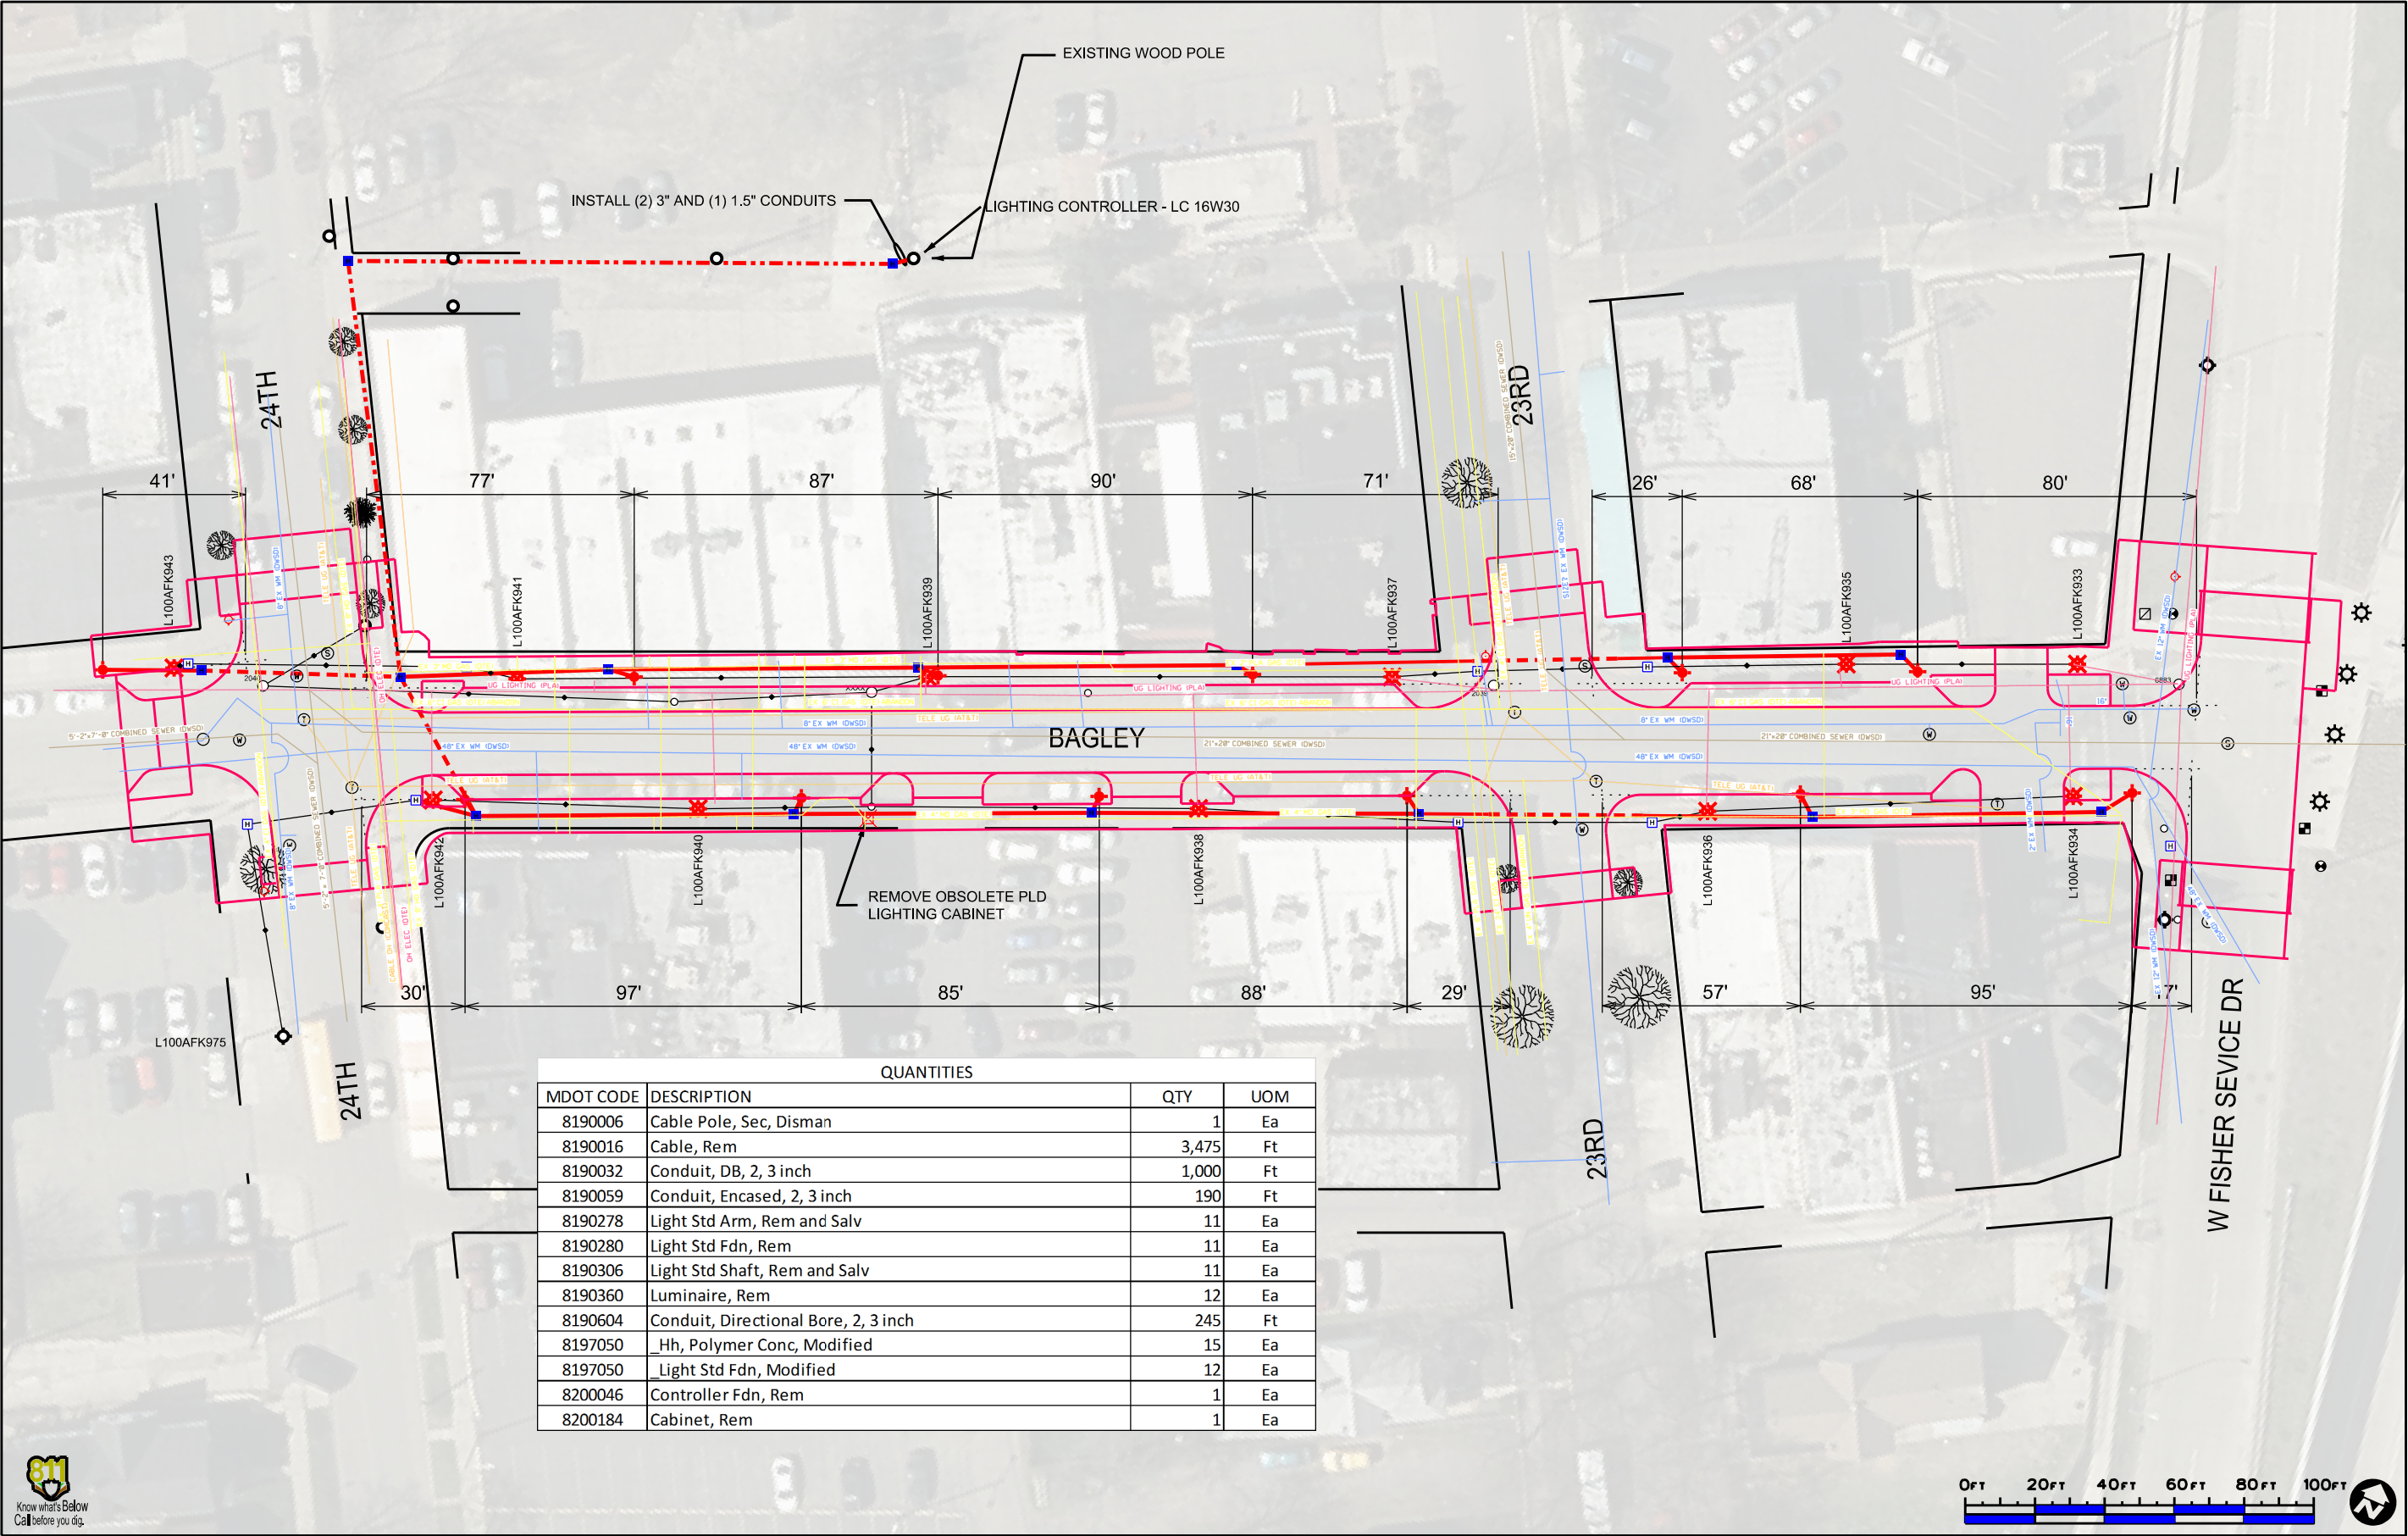


QUANTITIES			
MDOT CODE	DESCRIPTION	QTY	UOM
8190006	Cable Pole, Sec, Dismant	1	Ea
8190016	Cable, Rem	3,475	Ft
8190032	Conduit, DB, 2, 3 inch	1,000	Ft
8190059	Conduit, Encased, 2, 3 inch	190	Ft
8190278	Light Std Arm, Rem and Salv	11	Ea
8190280	Light Std Fdn, Rem	11	Ea
8190306	Light Std Shaft, Rem and Salv	11	Ea
8190360	Luminaire, Rem	12	Ea
8190604	Conduit, Directional Bore, 2, 3 inch	245	Ft
8197050	_Hh, Polymer Conc, Modified	15	Ea
8197050	_Light Std Fdn, Modified	12	Ea
8200046	Controller Fdn, Rem	1	Ea
8200184	Cabinet, Rem	1	Ea




Public Lighting Authority
of Detroit
65 Cadillac Square, Suite 3100
Detroit, Michigan 48226
313-324-6390 office
313-438-2805 fax
pladetroit.org

PROJECT DESCRIPTION
DESIGN ENGINEERING FOR BAGLEY LIGHTING UPGRADE
24TH TO THE FISHER SERVICE DRIVE SB
UNDERGROUND CONSTRUCTION PLAN

Consulting Engineering Associate and Wade Trim Joint Venture
16580 Wyoming
Detroit, Michigan 48221
313-341-2797
Consulting
Engineering
Associates, Inc.
WADE
TRIM

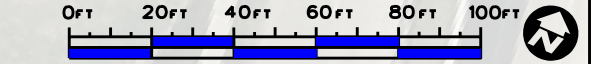

R E V I S I O N S	DATE:	DESCRIPTION:	SHEET	
	2019-03-28	100% SUBMITTAL	UG-01	
	2019-04-17	POLE LOCATION ADJUSTMENTS	1792	142818
	2019-04-18	PAGE REDUCTION		
	2019-04-24	OEC SUBMITTAL		
	2019-04-29	OEC ADJUSTMENTS		
	2019-05-07	PAY ITEM CORRECTIONS	PAGE 4 OF 41	

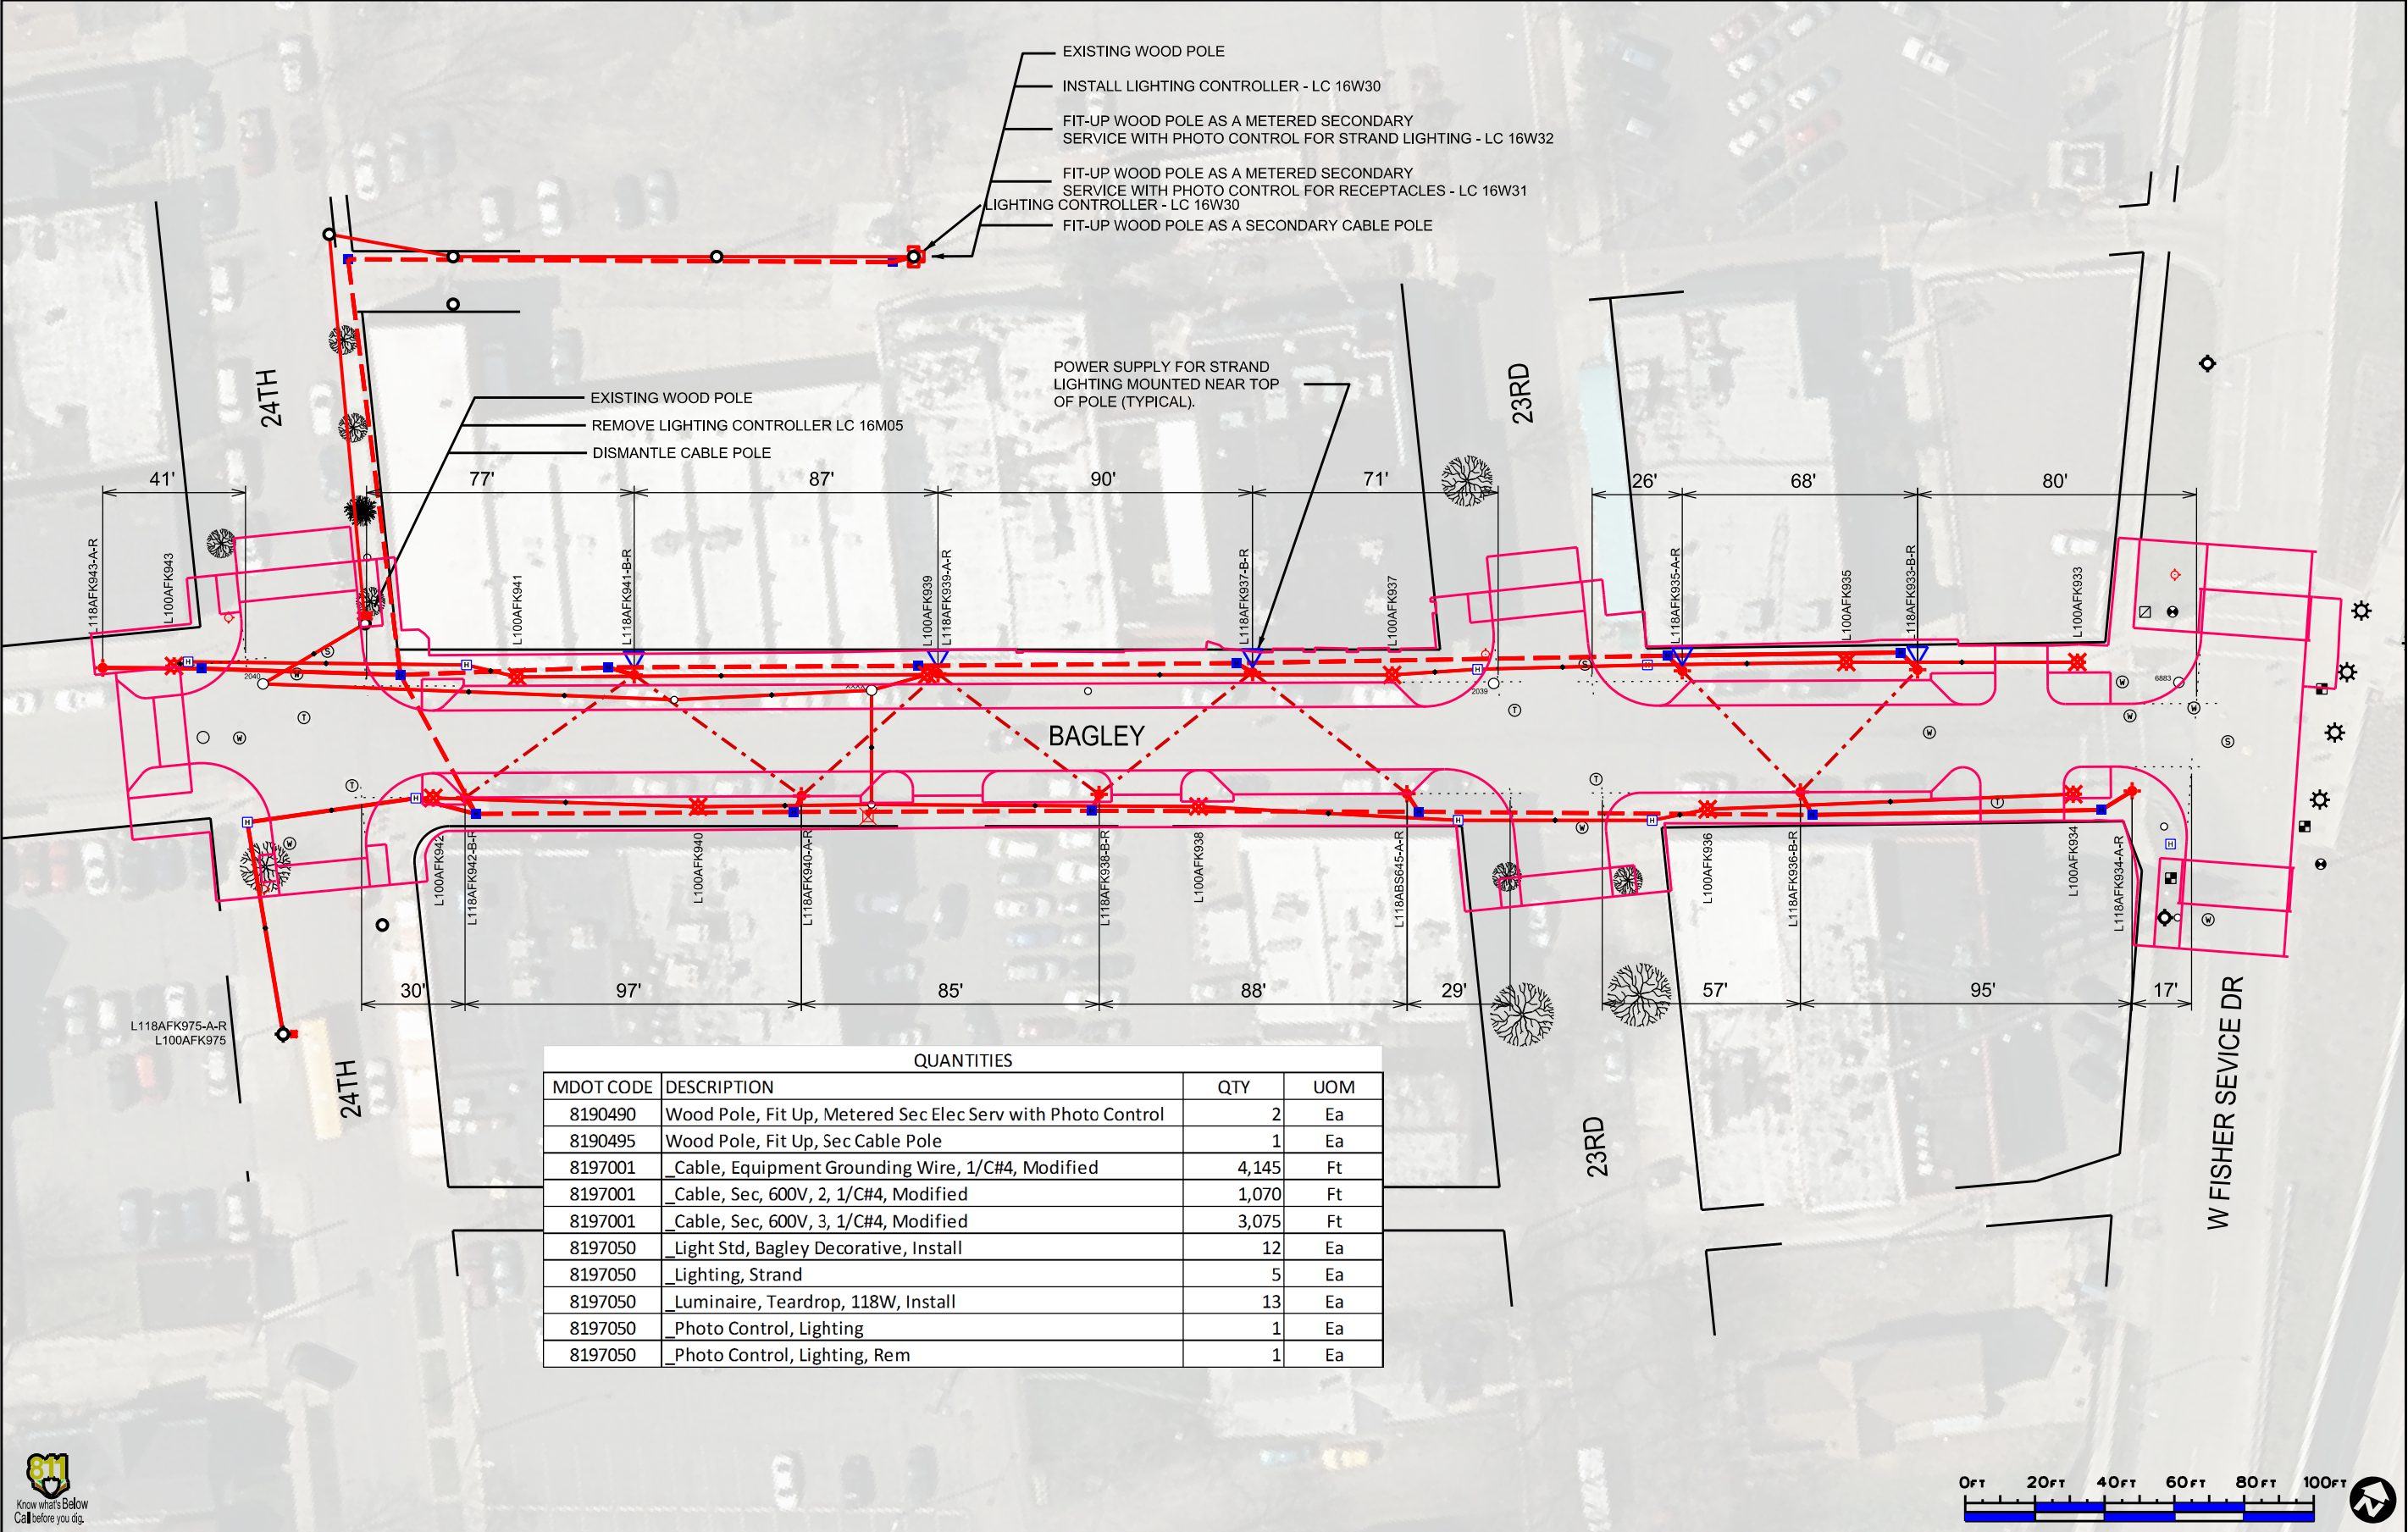

QUANTITIES			
MDOT CODE	DESCRIPTION	QTY	UOM
8190490	Wood Pole, Fit Up, Metered Sec Elec Serv with Photo Control	2	Ea
8190495	Wood Pole, Fit Up, Sec Cable Pole	1	Ea
8197001	Cable, Equipment Grounding Wire, 1/C#4, Modified	4,145	Ft
8197001	Cable, Sec, 600V, 2, 1/C#4, Modified	1,070	Ft
8197001	Cable, Sec, 600V, 3, 1/C#4, Modified	3,075	Ft
8197050	Light Std, Bagley Decorative, Install	12	Ea
8197050	Lighting, Strand	5	Ea
8197050	Luminaire, Teardrop, 118W, Install	13	Ea
8197050	Photo Control, Lighting	1	Ea
8197050	Photo Control, Lighting, Rem	1	Ea




Public Lighting Authority
of Detroit
65 Cadillac Square, Suite 3100
Detroit, Michigan 48226
313-324-6590 office
313-438-2805 fax
pladetroit.org

PROJECT DESCRIPTION
DESIGN ENGINEERING FOR BAGLEY LIGHTING UPGRADE
24TH TO THE FISHER SERVICE DRIVE SB
OVERHEAD CONSTRUCTION AND CABLING PLAN

Consulting Engineering Associate and Wade Trim Joint Venture

16580 Wyoming
Detroit, Michigan 48221
313-341-5797

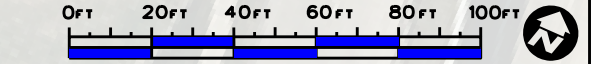

DATE:	DESCRIPTION:
2019-03-28	100% SUBMITTAL
2019-04-17	POLE LOCATION ADJUSTMENTS
2019-04-18	PAGE REDUCTION
2019-04-24	OEC SUBMITTAL
2019-04-29	OEC ADJUSTMENTS
2019-05-07	PAY ITEM CORRECTIONS

SHEET IN-01
1792
142818
PAGE 5 OF 41