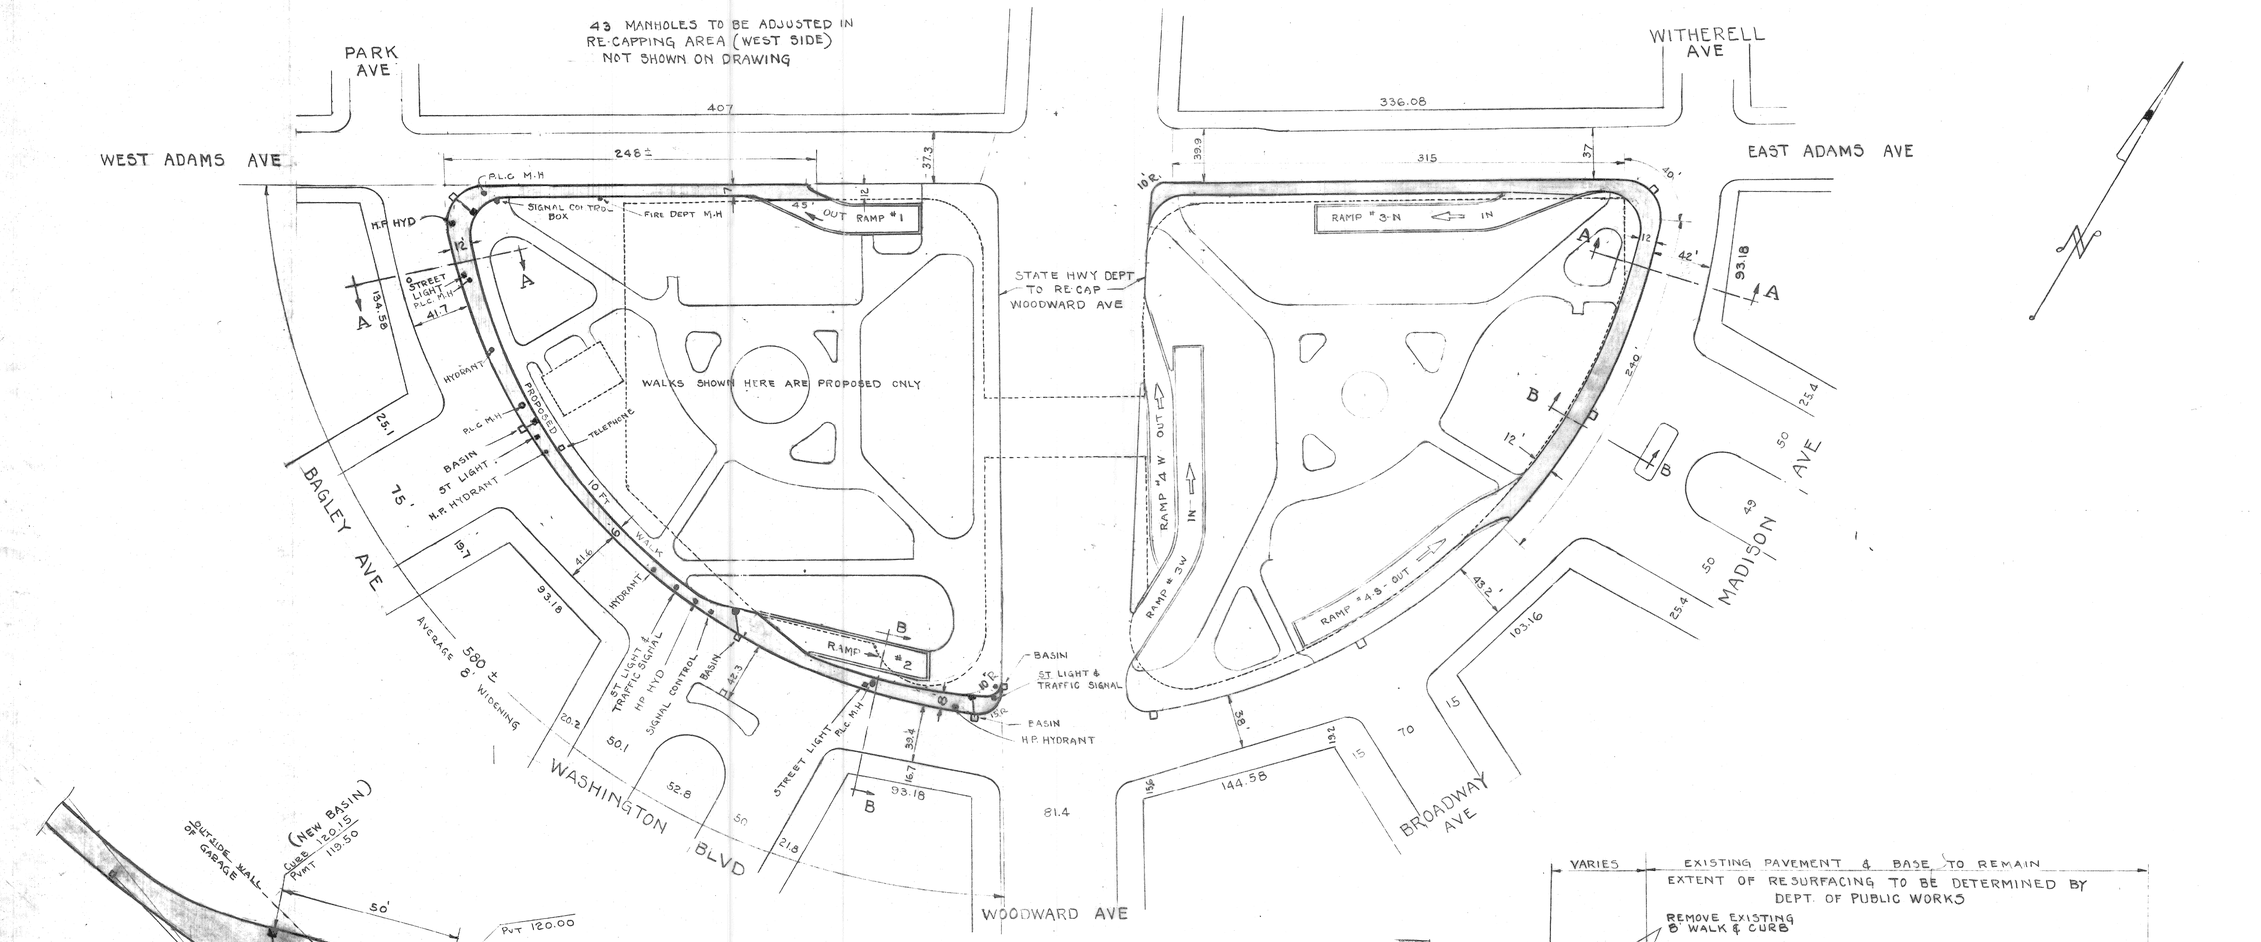

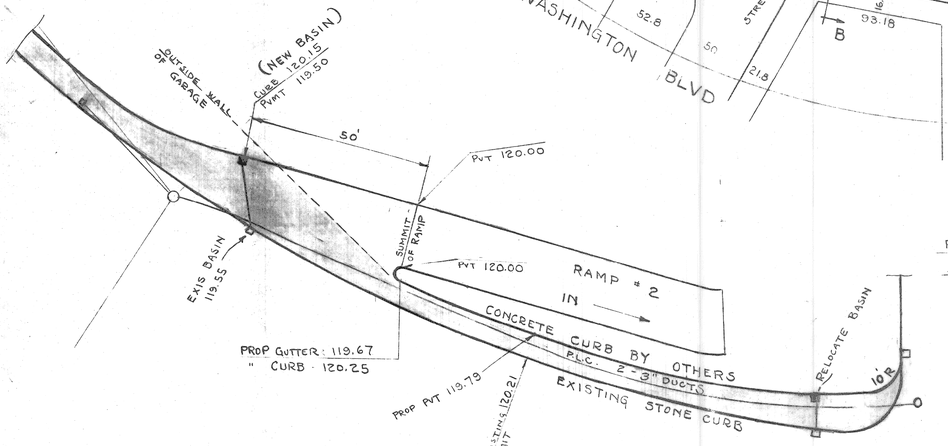

DETAIL AT RAMP # 2
SCALE 1" = 20 FT

PLAN SCALE
1" = 50 FT

NOTE:—
WORK TO BE DONE ON WEST SIDE ONLY, EAST SIDE TO BE COMPLETED IN 1957

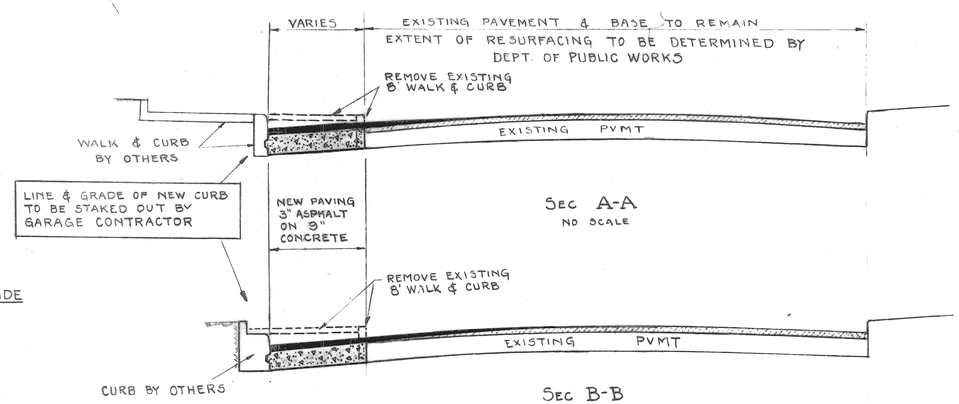

SEC A-A
NO SCALE

SEC B-B
NO SCALE

GRAND CIRCUS PARK

| | | |