B. K. ELLIOTT CO. 70145 100 5-56+

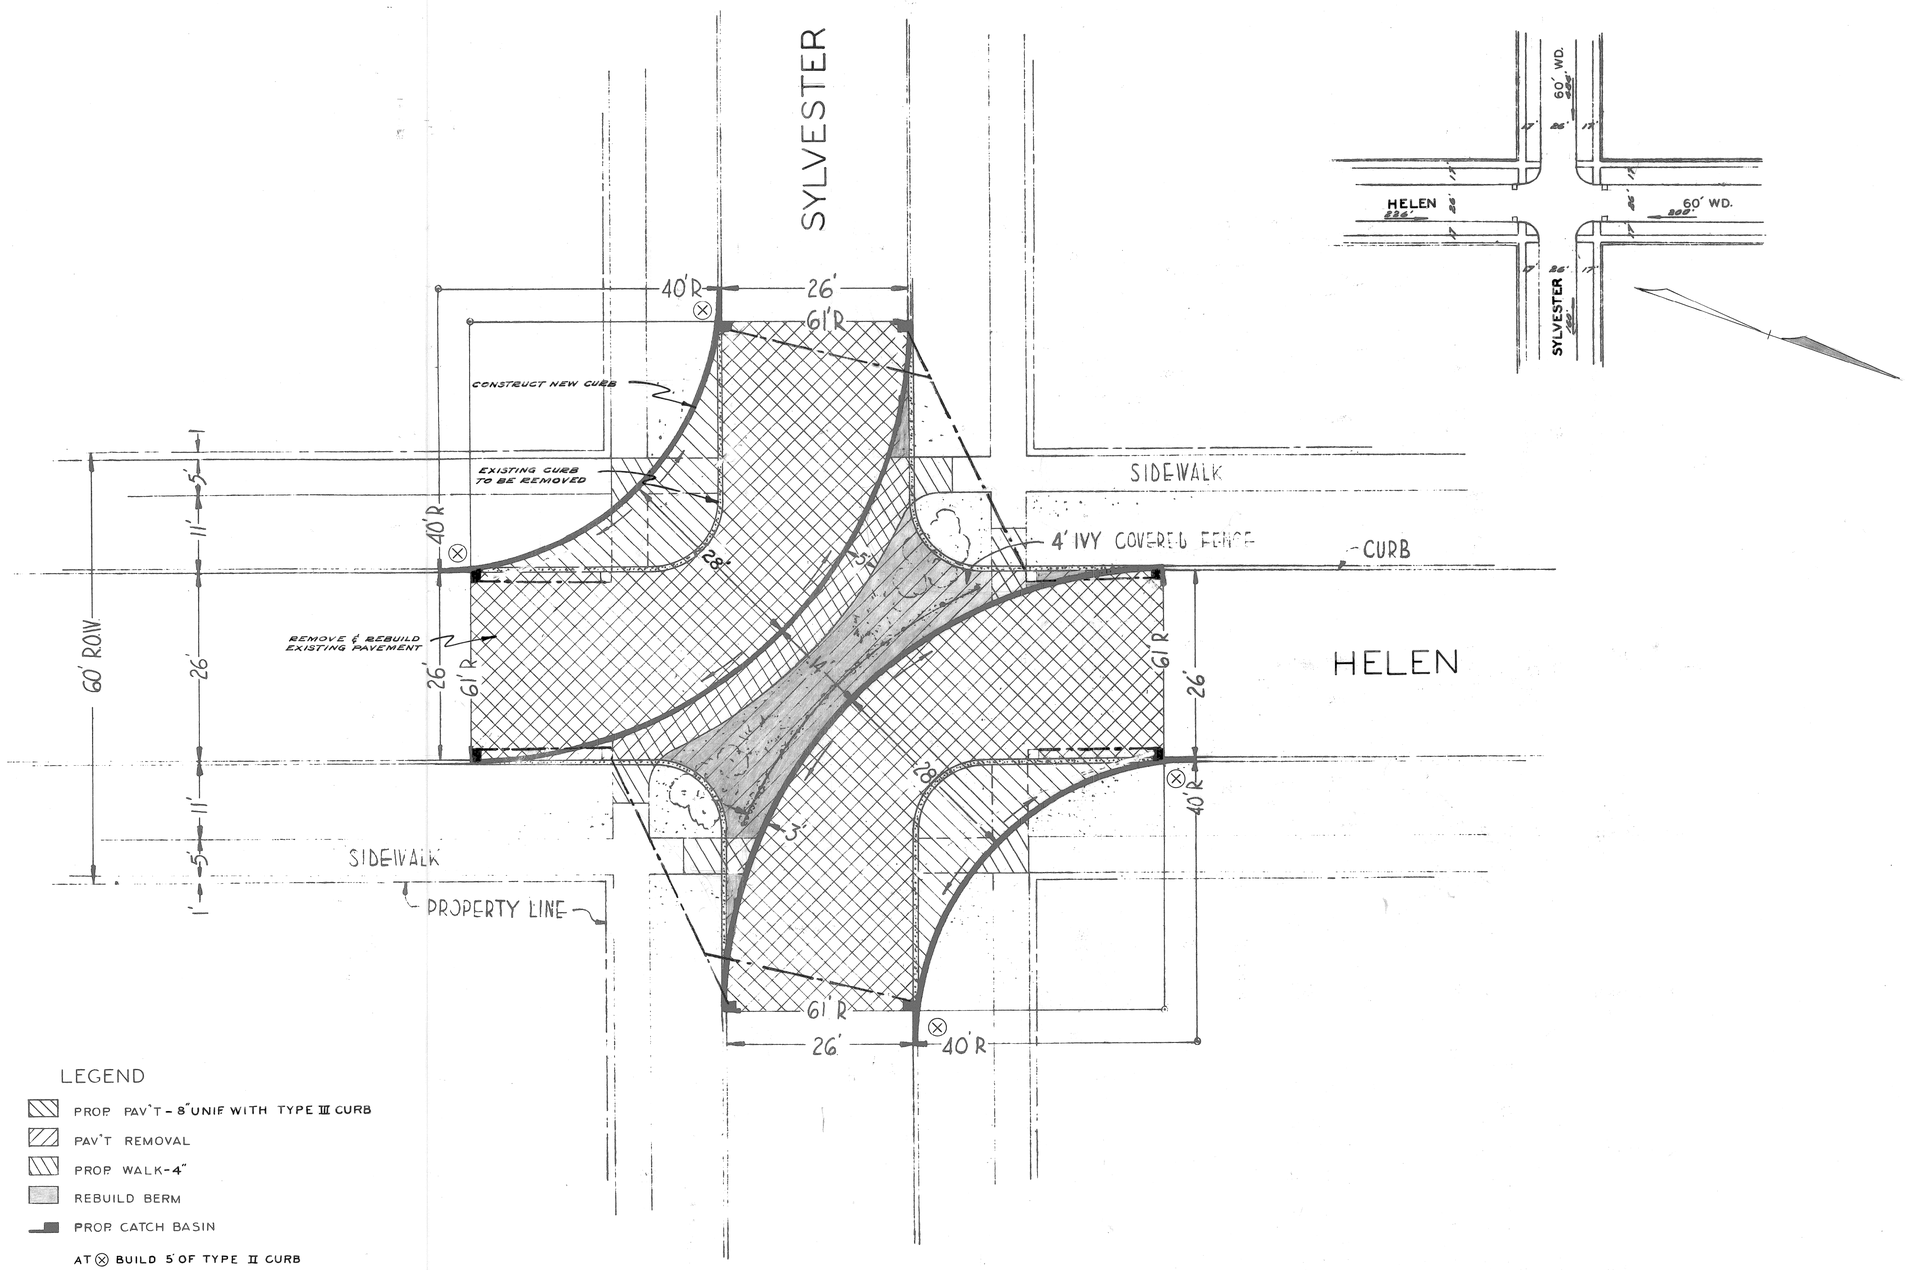

LEGEND

- PROP PAV'T - 8" UNIF WITH TYPE III CURB
- PAV'T REMOVAL
- PROP WALK - 4"
- REBUILD BERM
- PROP CATCH BASIN

AT ⊗ BUILD 5' OF TYPE II CURB

REVISED	S.J.				3-15-56	
NOTES ADDED	B.C.M.				5-22-57	
COORD	DESCRIPTION	DR'N	CK'D	APV'D	DATE	

REVISIONS LOCATED BY COORDINATES ON SHEET

REFERENCE DRAWINGS

DESIGNED BY

DRAWN BY B.C. McGREGOR

TRACED BY

CHECKED BY

APPROVED: B.C.M. D.W.A. R.D.H.

CITY ENGINEER

CITY OF DETROIT
DEPARTMENT OF PUBLIC WORKS
CITY ENGINEERS OFFICE

HELEN

STREET DIVERTER
SYLVESTER AND HELEN

SHEET 1 OF 1 SHEETS

CONTRACT NO.

DRWG No. C-4239

DATE 4/18/57

DRAW-13