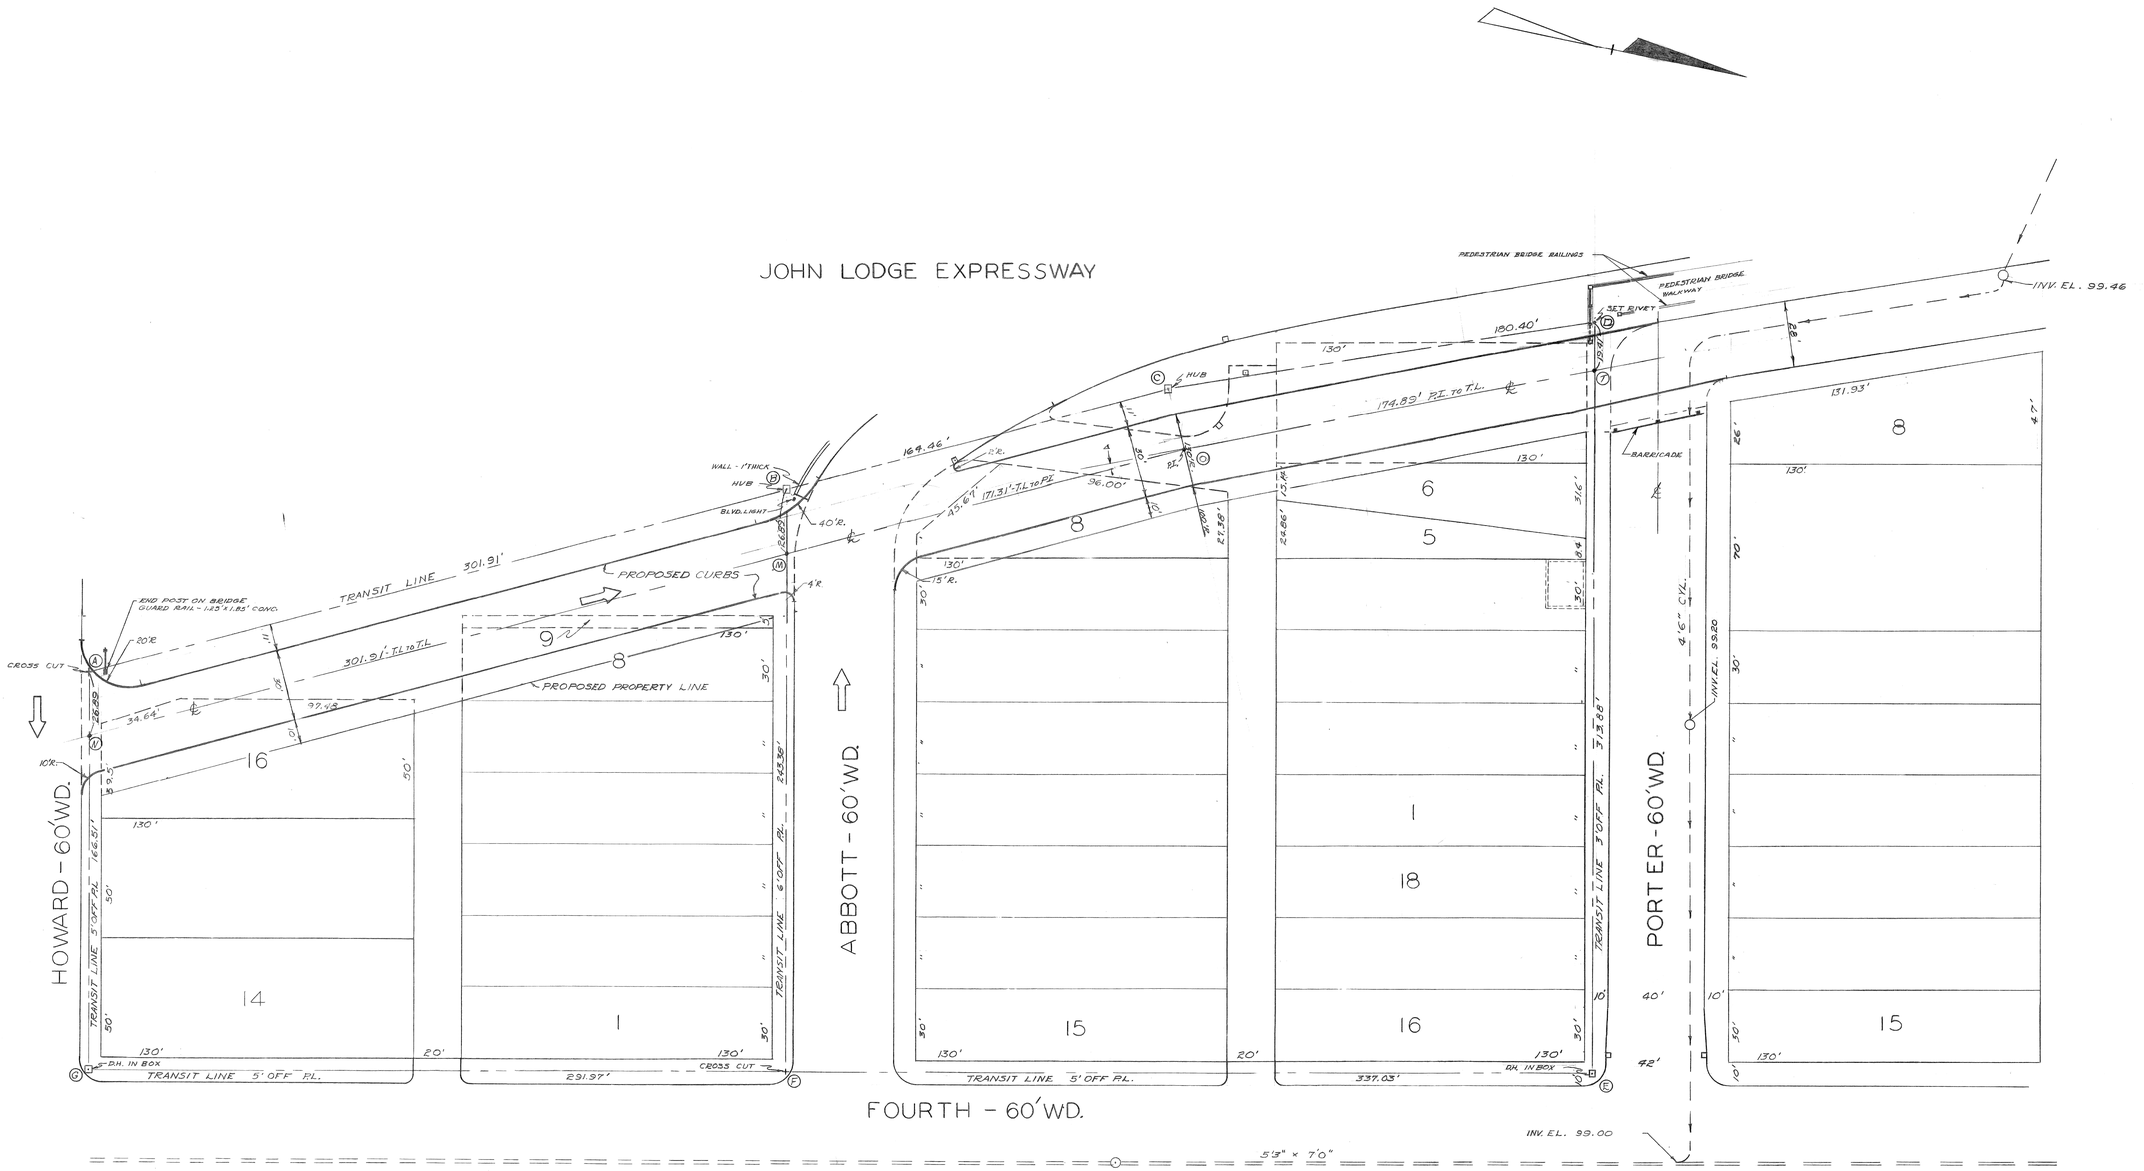

ANGLES - CLOCKWISE

1. BAG	= 104°-45'-42"	8. MNG	= 104°-45'-42"
2. AGF	= 89°-59'-28"	9. FMN	= 75°-14'-37"
3. GFB	= 90°-00'-13"	10. TOM	= 176°-33'-06"
4. FED	= 90°-02'-02"	11. ETO	= 78°-33'-43"
5. EDC	= 80°-51'-34"		
6. DCB	= 179°-21'-15"		
7. FBA	= 75°-14'-37"		

NOTE:-
LINE ABC = STRAIGHT LINE
LINE GFE = STRAIGHT LINE

FIELD BOOK 246-A

CODE'D	DESCRIPTION	DR'N	CK'D	APV'D	DATE
REVISIONS LOCATED BY COORDINATES ON SHEET					

REFERENCE DRAWINGS

DESIGNED BY
DRAWN BY S. Hutchens
TRACED BY
CHECKED BY

APPROVED:
ENGINEER OF STREETS
ASSISTANT CITY ENGINEER
CITY ENGINEER

CITY OF DETROIT
DEPARTMENT OF PUBLIC WORKS
CITY ENGINEERS OFFICE
FOR

JOHN LODGE EXPRESSWAY
EAST SERVICE DRIVE
BETWEEN HOWARD AND PORTER

SHEET 1 OF 1 SHEETS
~~CONTRACT~~ NO. SCALE: 1" = 30'
DRWG No. C-4695
DATE 10-9-62