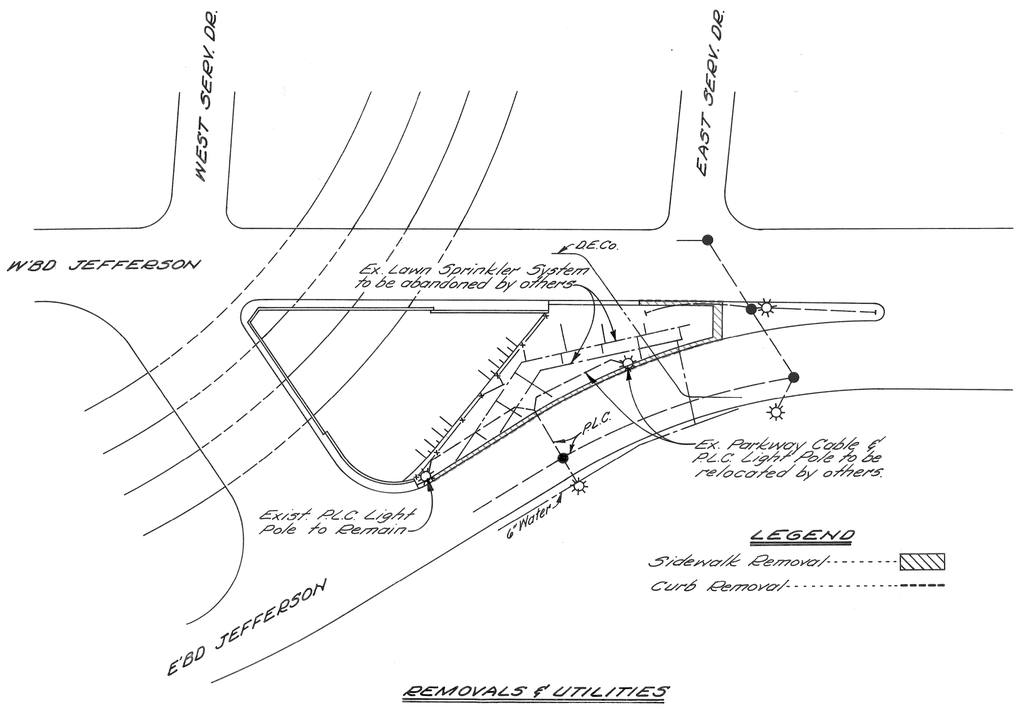

REMOVALS & UTILITIES
Scale: 1"=40'

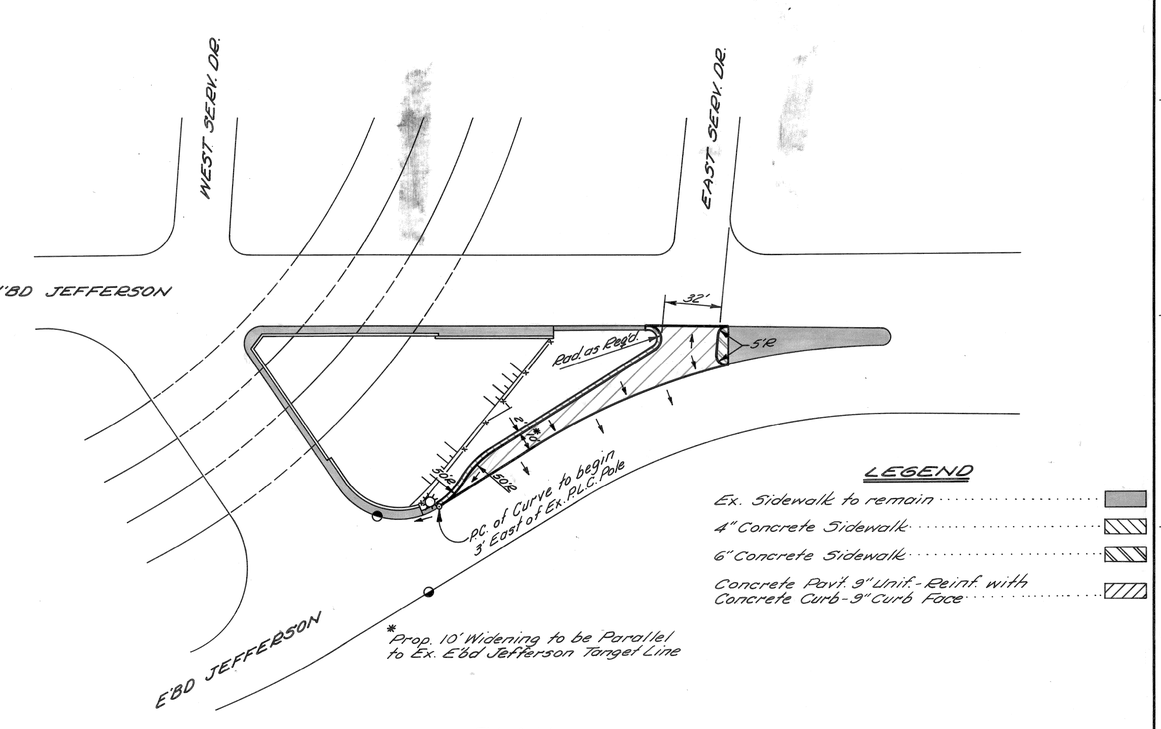

PLAN
Scale: 1" = 40'

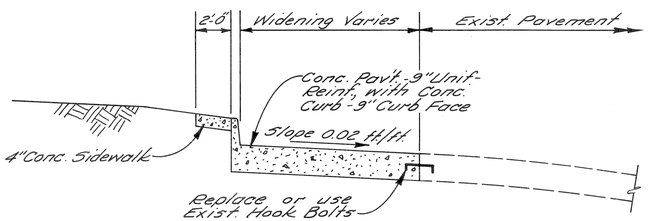

TYPICAL CROSS-SECTION FOR LEFT TURN LANE
No Scale

COOR'D	DESCRIPTION	DR'N	CK'D	AP'VD	DATE	REFERENCE DRAWINGS	DESIGNED BY
							DRAWN BY MAP
							TRACED BY
							CHECKED BY

REVISIONS LOCATED BY COORDINATES ON SHEET

APPROVED:

CITY ENGINEER

CITY OF DETROIT
DEPARTMENT OF PUBLIC WORKS
CITY ENGINEERS OFFICE

JEFFERSON

LEFT TURN LANE
FOR
E'BD JEFFERSON TO CHRYSLER FWY.

SHEET 1 OF 1 SHEETS
CONTRACT No. C-5295
DRWG No.
DATE 4-18-73