DRAINAGE STRUCTURE NO.	TYPE OF STRUCTURE	WITH TRAP (T)	SEWER LENGTH AND TYPE LEAVING DRAINAGE STRUCTURE			SEWER TAP SIZE (IN.)	TRENCH DETAIL B (FT.)	SEE NOTE NO SHT 12.
			LENGTH (FT.)	DIA. (IN.)	CLASS C-76			
50	STD MH		28	18	IV		28	8
63	STD MH		74	18	IV		74	8
64	CB *B*	T	14	12	IV		14	
65	CB *B*	T	24	12	IV		24	
66	STD MH		258	18	IV		258	8
67	CB *B*	T	14	12	IV		14	
68	CB *B*	T	24	12	IV		24	
69	STD MH		260	18	IV		260	8
70	STD MH		20	21	IV	21	20	4,8

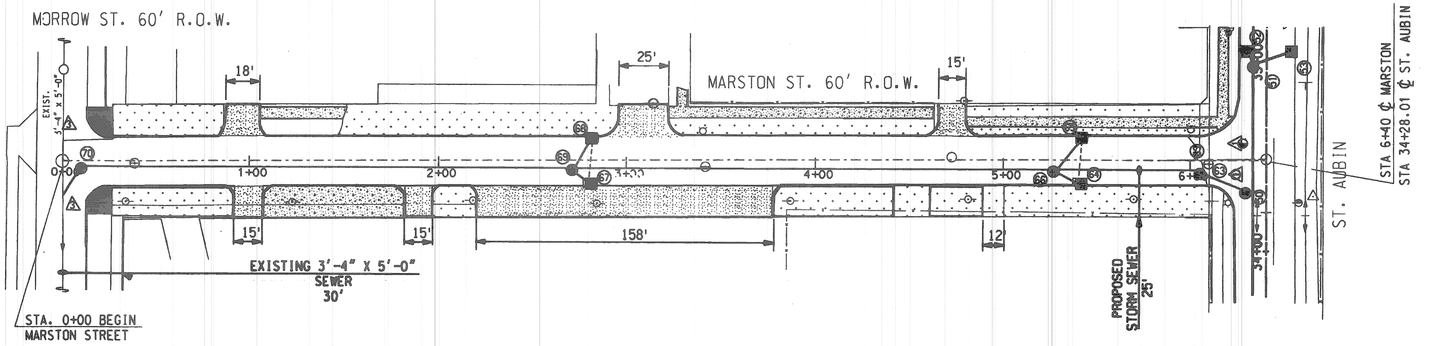

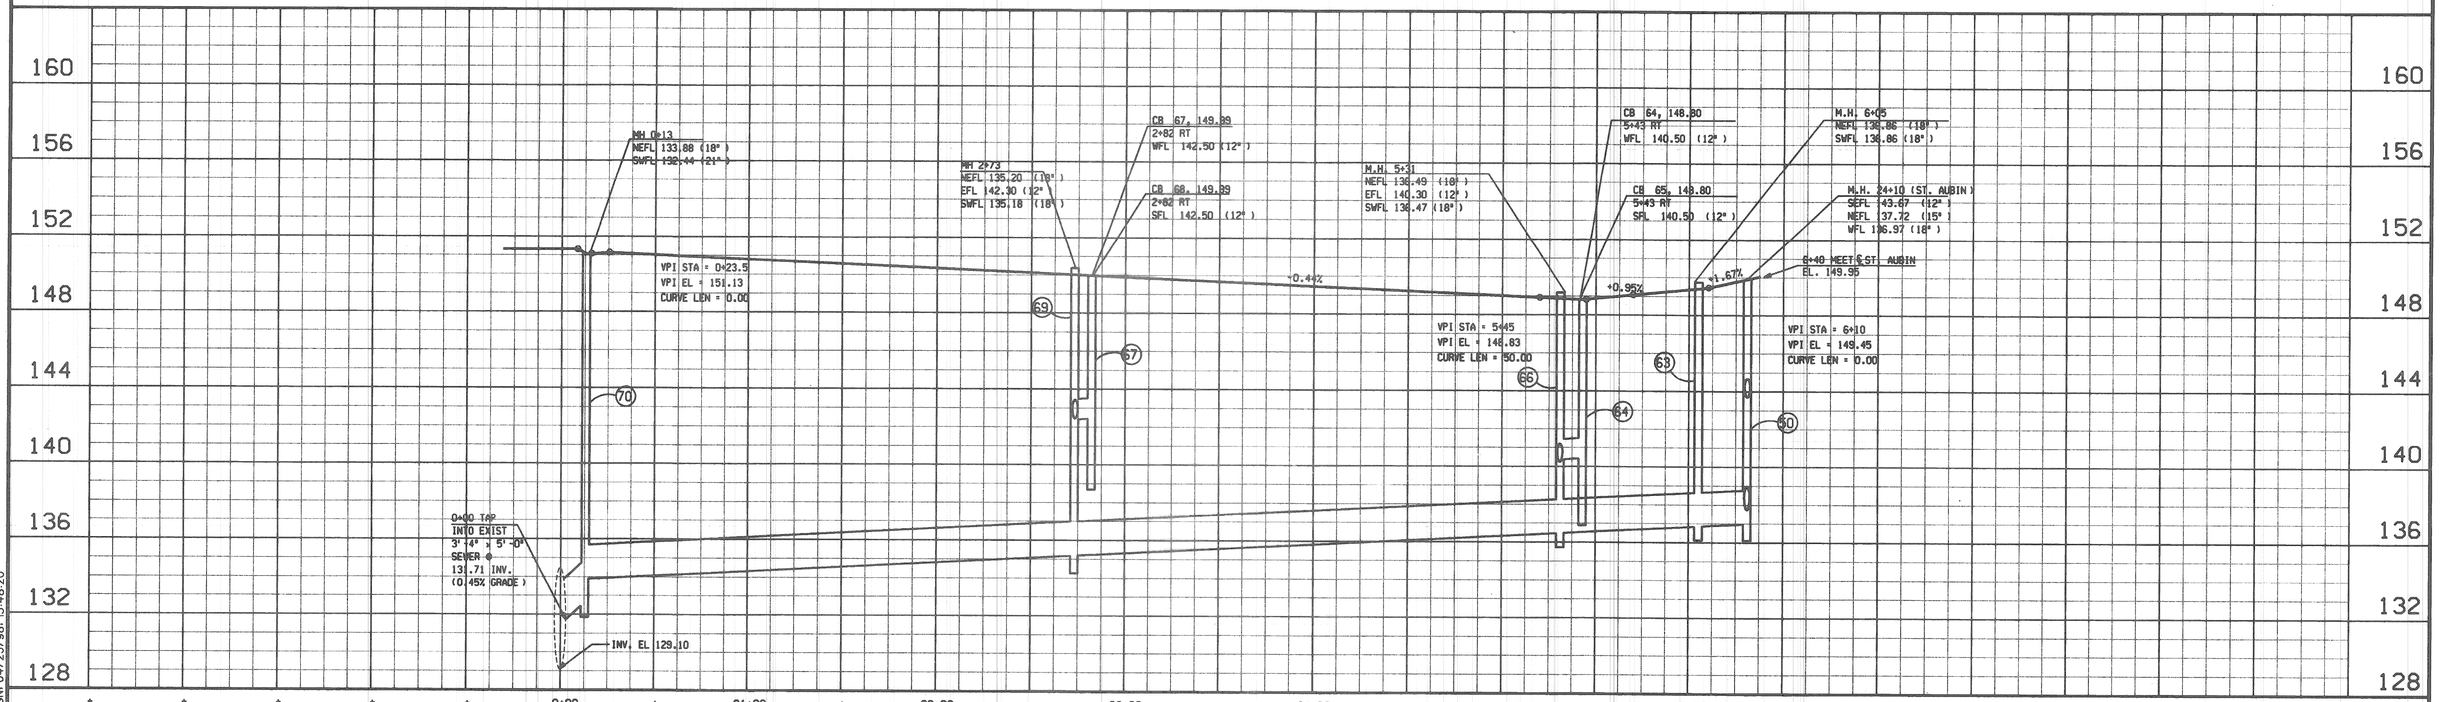

MARSTON Morrow to St. Aubin

see Clay for full set)

PB CONSULTANT
Parsons Brinckerhoff Michigan Inc.
Detroit, MI.

DESCRIPTIONS	DR'N	CK'D	AP'VD	DATE
REVISIONS				

	BY	CHECKED BY
PLAN	DPM	KEE
GRADE	DPM	KEE
ESTIMATE	DPM	KEE
FINAL	CHECK	REVIEW

APPROVED:
ENGINEER OF STREETS

CITY OF DETROIT
DEPARTMENT OF TRANSPORTATION
TRANSPORTATION ENGINEERING

RECONSTRUCTION OF CLAY / ST. AUBIN
FROM NB I-75 (CHRYSLER) SERVICE DRIVE TO SOUTH OF DENTON

PAVING PLAN AND PROFILES - MARSTON STREET

SHEET 15 OF 26 SHEETS
CONTRACT. NO.
ASSIGNMENT NO.
DATE APRIL 1998

FILENAME: H:\16657A\ENGLISH\PLANPR10.DGN; 04/23/98; 15:48:20

ref=h:\16657A\english\compr04.dgn
levels on=1,2,11,43,44,48,50-57,59-63
ref=h:\16657A\english\master\master.dgn
levels on=1-3,5,8-14,16,18-63

ref=h:\mdotorg\border\22x34pb.dgn
levels on=63
ref=h:\16657A\english\master\master.dgn
levels on=3,5,7-32,36,37,39,40,42-63

ref=h:\16657A\english\master\pu18.dgn
levels on=1-45,47-63