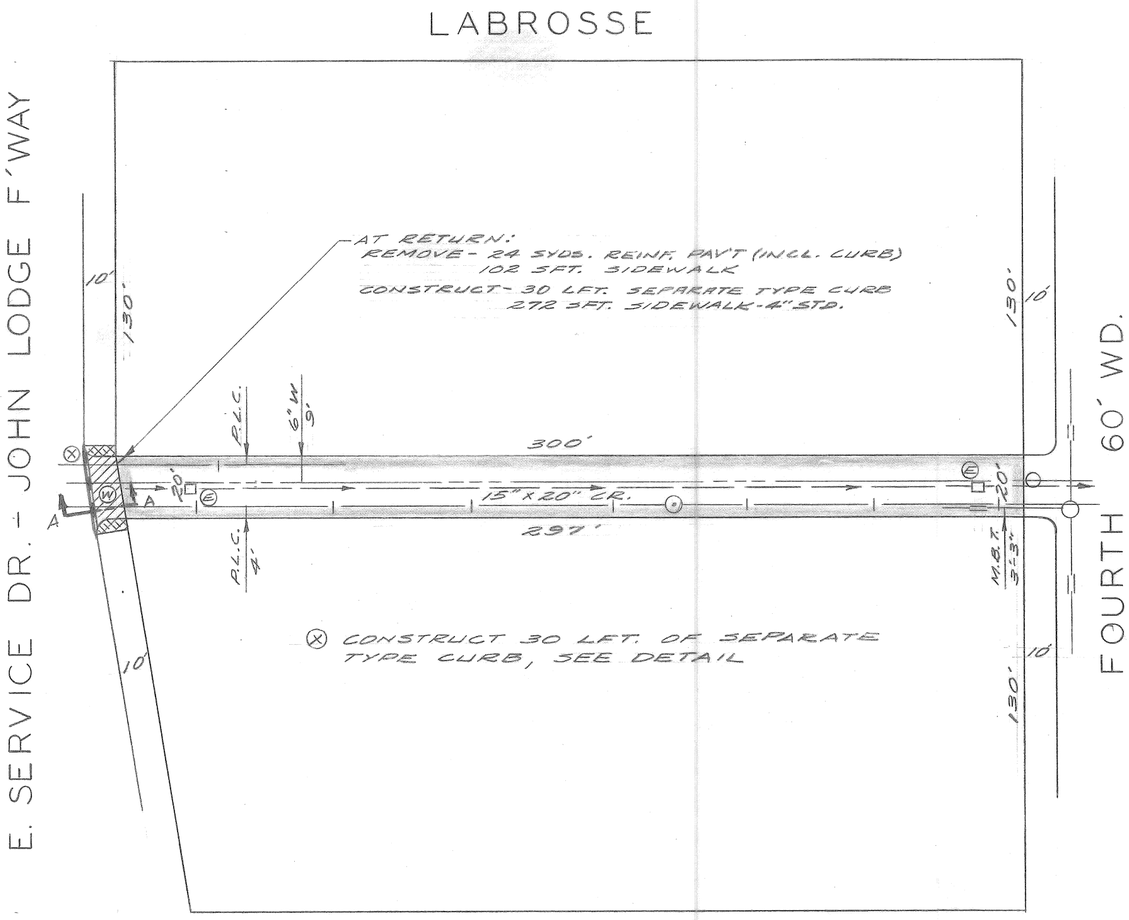

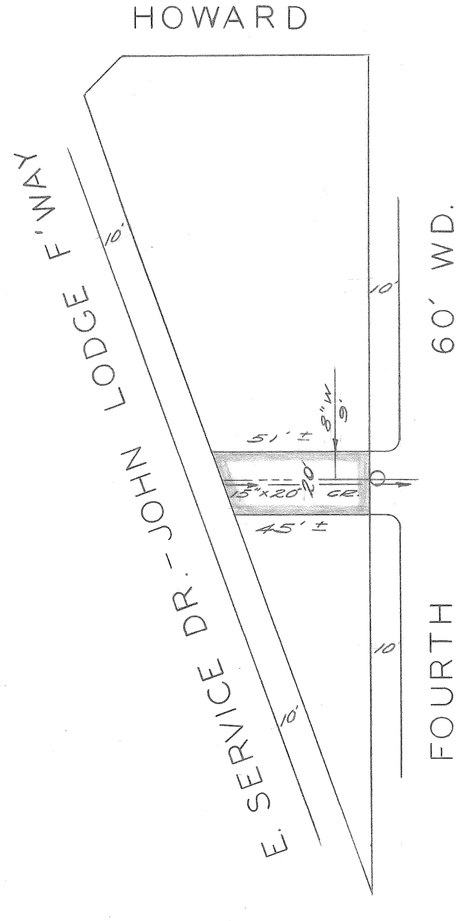

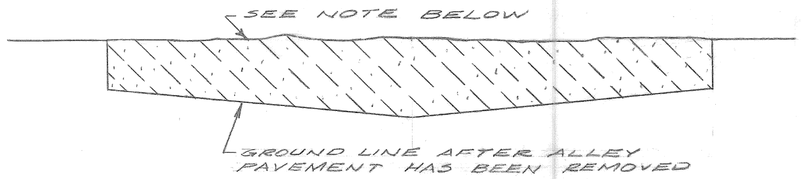

TYPICAL FILL SECTION - ALLEYS

NO SCALE

NOTE -
FILL WITH EARTH MATERIAL TO SURROUNDING GROUND ELEVATIONS. APPROXIMATELY 272 CYDS OF EARTH MATERIAL ARE REQUIRED FOR ALLEY GRADING

NOTE -
FOR LEGEND SEE SHEET 1 OF 2

NOTE -
THE ADDITIONAL WORK ON THIS SHEET WAS REQUESTED BY HOUSING COMM. CHANGE ORDER ST-1

	DESCRIPTION REVISIONS	DRW	CKD	APR	DATE
F					
E					
D					
C					
B					
A					

DESIGNED BY

DRAWN BY D. HAUER

TRACED BY

CHECKED BY Kawecas

APPROVED J Erickson
ENGINEER OF STREETS
M J Kepler
ASSISTANT CITY ENGINEER
CITY ENGINEER

CITY OF DETROIT
DEPARTMENT OF PUBLIC WORKS
CITY ENGINEERS OFFICE

PAVEMENT REMOVAL
CENTRAL BUSINESS DISTRICT NO. 1, MICH. R-3

ALLEYS BOUNDED BY:
W - J. LODGE FWAY E. FOURTH S. PORTER N. LABROSSE
W - J. LODGE FWAY E. FOURTH S. LAFAYETTE N. HOWARD

BOOK NO. — PG. NO. —
SCALE 1" = 40'
DATE 12-1-65

SHEET 2 OF 2 SHTS.
CONTRACT NO. PW-5706
ASSIGNMENT NO A.O. 1640
FILE NO. 11-28-P