SCALE		BOOK	LEVEL
HORIZONTAL	1" = 40'	LL 38 F7 15-17	JAN. 1985
VERTICAL	1" = 2'	NO. PG.	DATE
		PAVING COMPLETED	

BEFORE STARTING CONSTRUCTION_____CONTRACTOR MUST CHECK WITH UTILITIES FOR LOCATIONS OF EXISTING STRUCTURES WHETHER OR NOT INDICATED ON PLANS.

NOTE - FOR SYMBOLS Ⓐ ETC. SEE STANDARD DETAIL DRAWING NO C-4171

BENCH MARKS	ELEV
P.B.M. #38-254 N.E. COR. JEFFERSON & JOS. CAMPAU	115.466 R
P.B.M. #38-254A N.E COR. JEFFERSON & McDOUGALL	113.725 R
C.B.M. HYD. S.W. COR. FRANKLIN & McDOUGALL	109.810
C.B.M. HYD W/S JOS. CAMPAU 30' S OF FRANKLIN	107.425

HORIZONTAL CONTROL

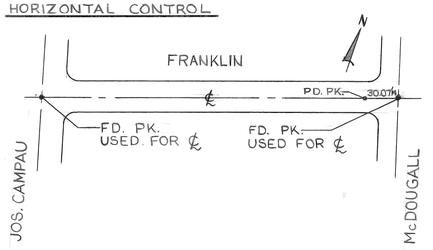

ADD 100.00 TO ALL ELEVATIONS

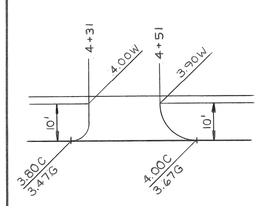

DETAIL G
NO SCALE

DETAIL F
NO SCALE

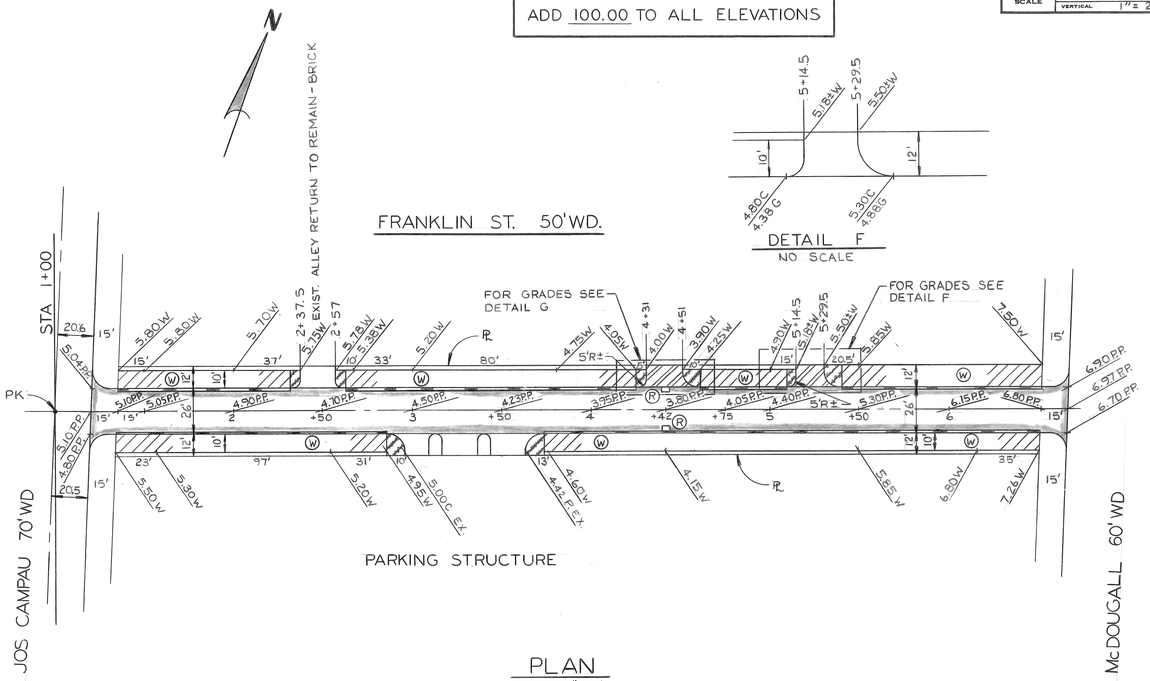

PLAN
SCALE: 1"=40'

NOTES:
1. FOR CONST. LEGEND SEE SHEET #5
2. FOR NOTES SEE SHEET #8

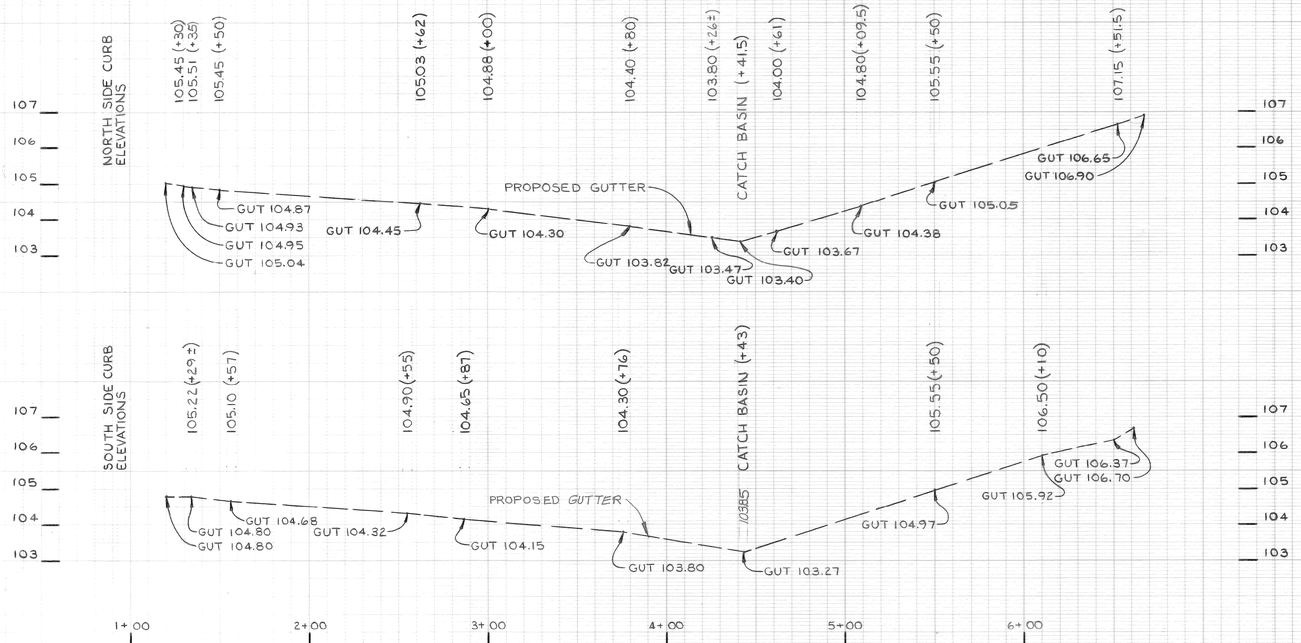

PROFILES
SCALE: VERT. 1" = 2'
HORZ. 1" = 40'

ΔBrown

DESCRIPTION	DR'N	CK'D	AP'VD	DATE
REVISIONS				

	BY	CHECKED BY
PLAN	ΔBrown	
GRADE		
ESTIMATE		
FINAL		

APPROVED: N.O.W. ENGINEER OF STREETS

CITY OF DETROIT
CITY ENGINEERING DIVISION - D.P.W.
BUREAUS OF STREETS AND HIGHWAYS
FOR

RESURFACING AND MISCELLANEOUS CONSTRUCTION
JOS. CAMPAU, McDOUGALL, WIGHT, AND FRANKLIN ST.
RIVER PLACE DEVELOPMENT

PAVING PLAN

INDEX NO.
TOPO NO.
INDEXED

SHEET 11a OF 27 SHEETS
CONTRACT NO. PW 6727
ASSIGNMENT NO. 84-14-20
DATE 6-22-87

TELEPHONE 224-1500