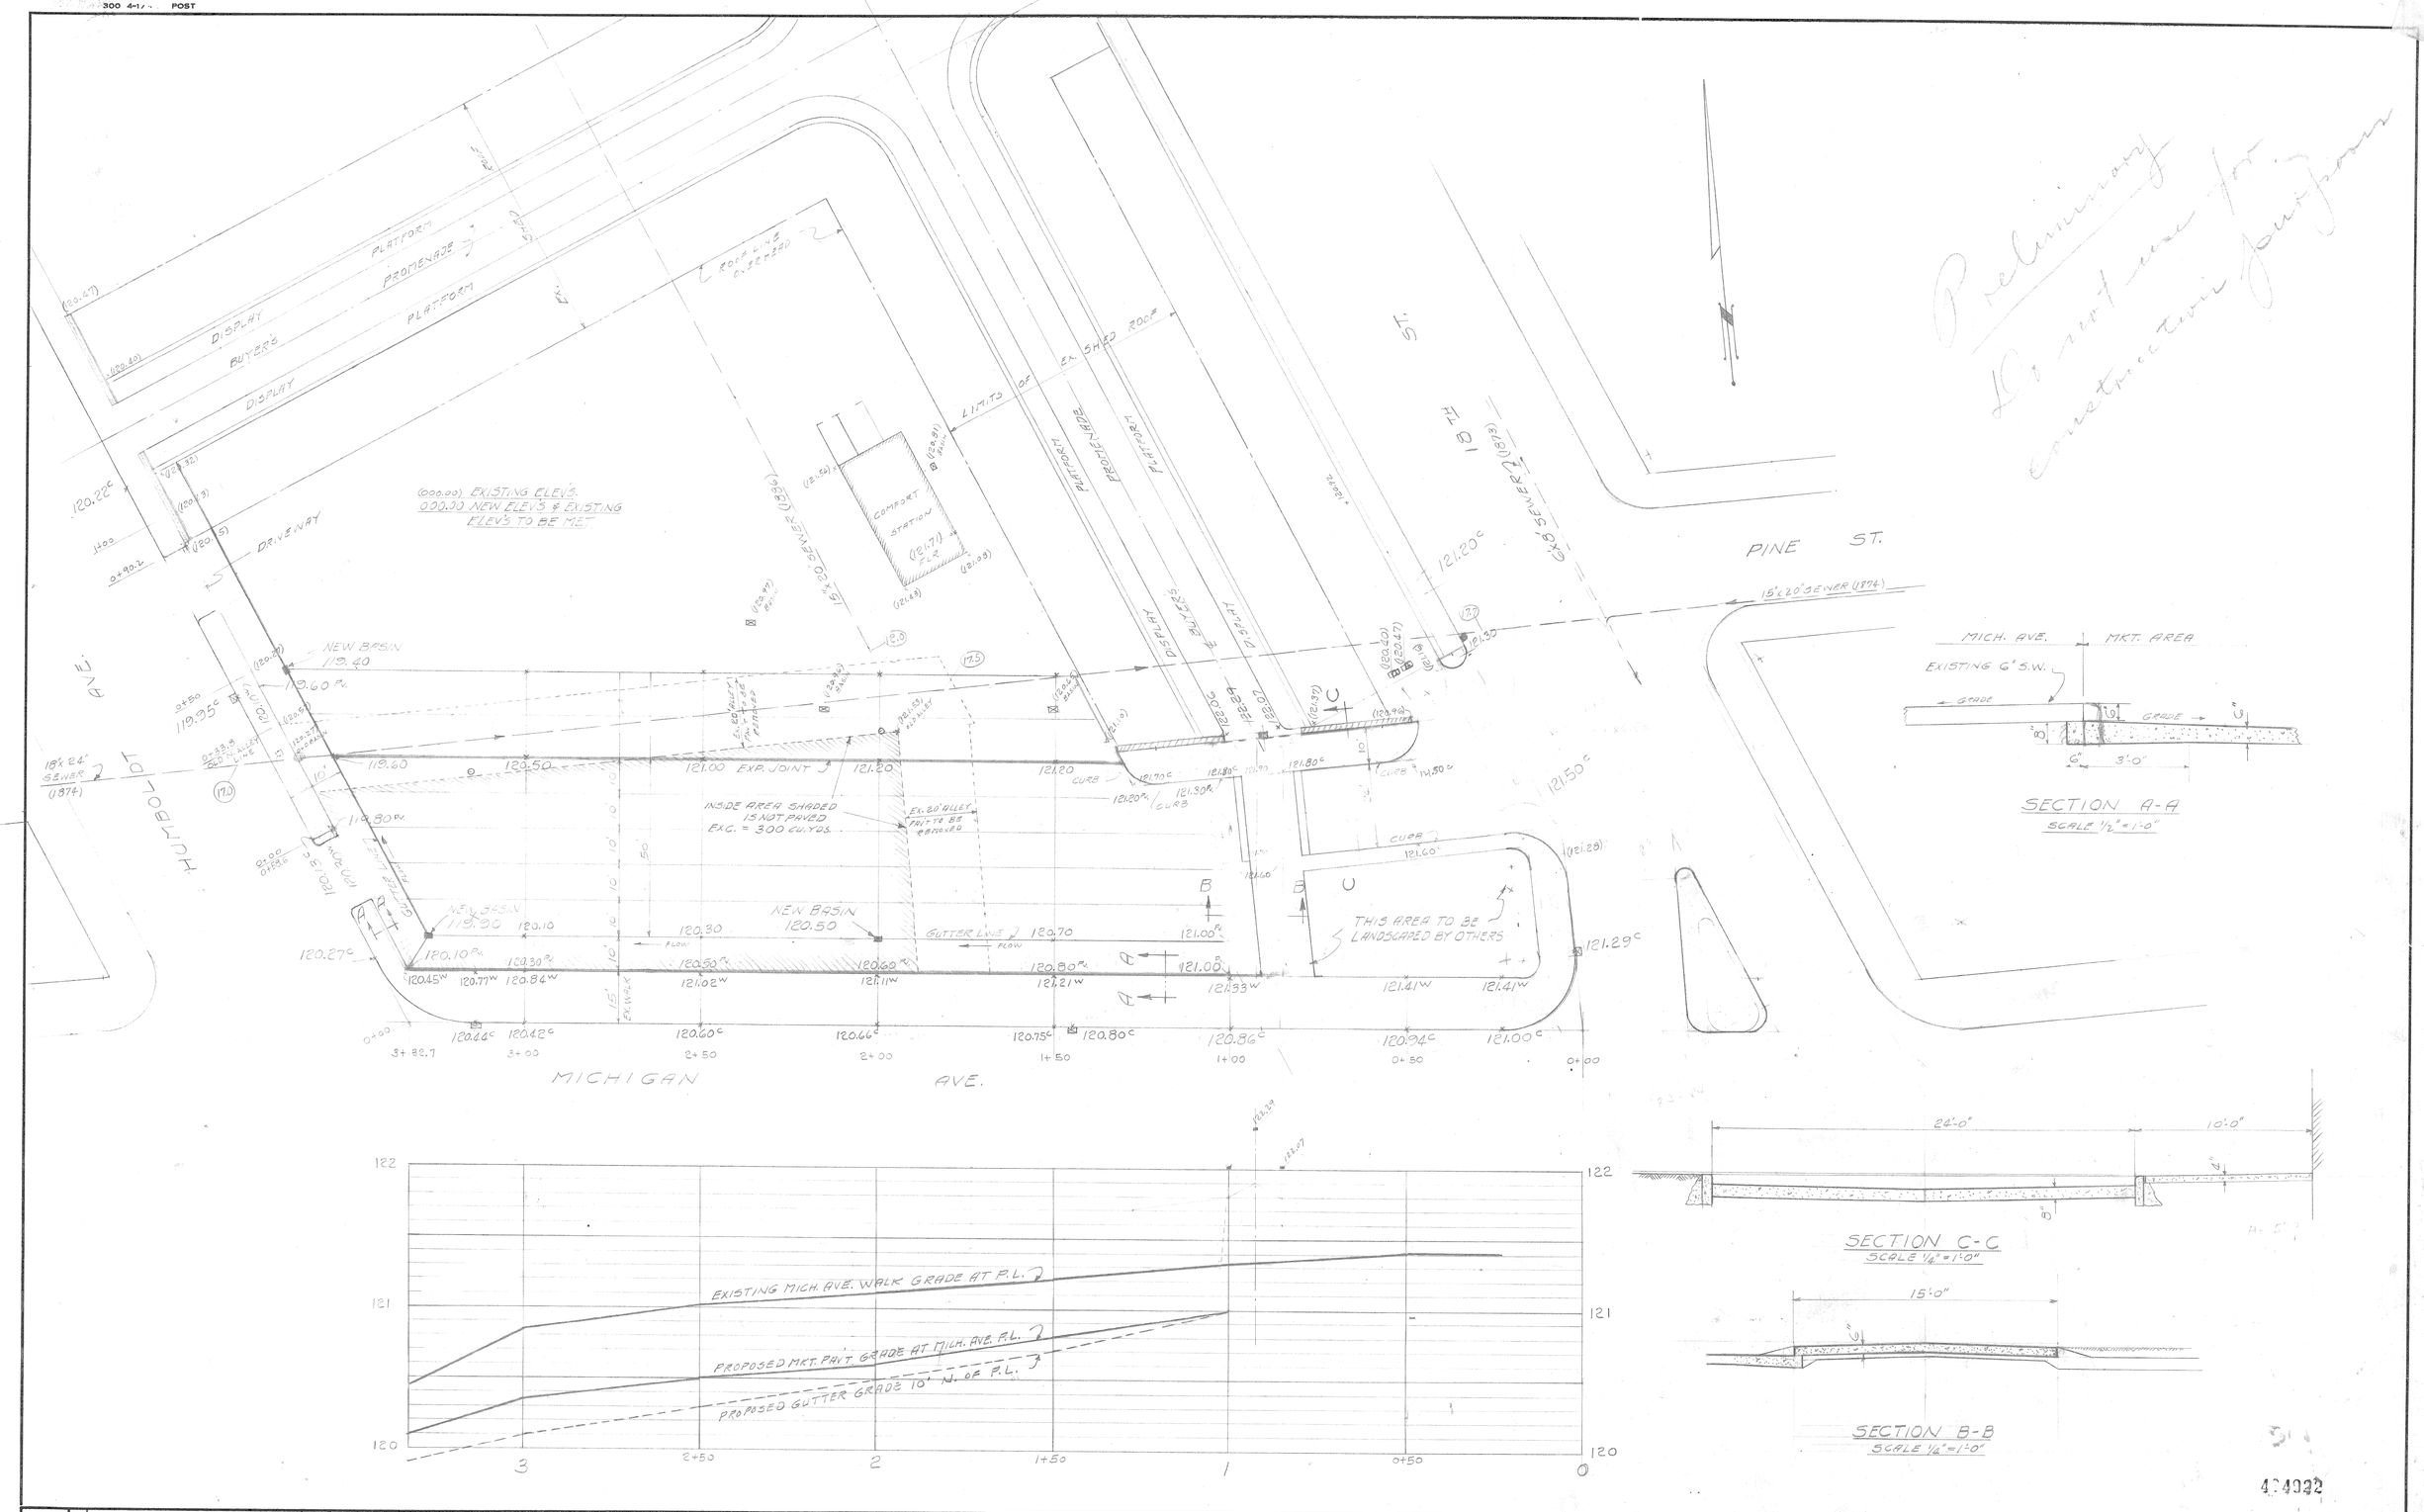

4:4932

NOTED BY	DESCRIPTION	DR'N	CK'D	AP'VD	DATE
	G				
	F				
	E				
	D				
	C				
	B				
	A				

REVISIONS

REFERENCE DRAWINGS

DESIGNED BY	E. E. Stapula
DRAWN BY	E. E. Stapula
TRACED BY	
CHECKED BY	

APPROVED:

ENGINEER OF

CITY ENGINEER

WESTERN MARKET IMPROVEMENTS

PAVEMENT & DRAINAGE FOR NEW PARKING AREA ALSO SERVICE DRIVE & WALKS. FOR AREA ADJACENT TO MICHIGAN AVE BETWEEN HUMBOLDT & 18TH ST.

SCALE: PLAN-1" = 20' FIELD BOOK 1433 Pg 26 SEPT. 22, 1942.

CITY OF DETROIT
DEPARTMENT OF PUBLIC WORKS
CITY ENGINEERS OFFICE
BUREAU OF STREETS

SHEET 1 OF 1 SHEETS

CONTRACT

DRWG No. WM-2

Draw. 8

(41)