PETITION NO. 3009
STATE OF MICHIGAN
DEPARTMENT OF TECHNOLOGY, MANAGEMENT AND BUDGET
3044 W. GRAND BLVD, DET., MI. 48202
ATT: GIFFELS WEBSTER
MICHAEL DARGA
313.962.4442

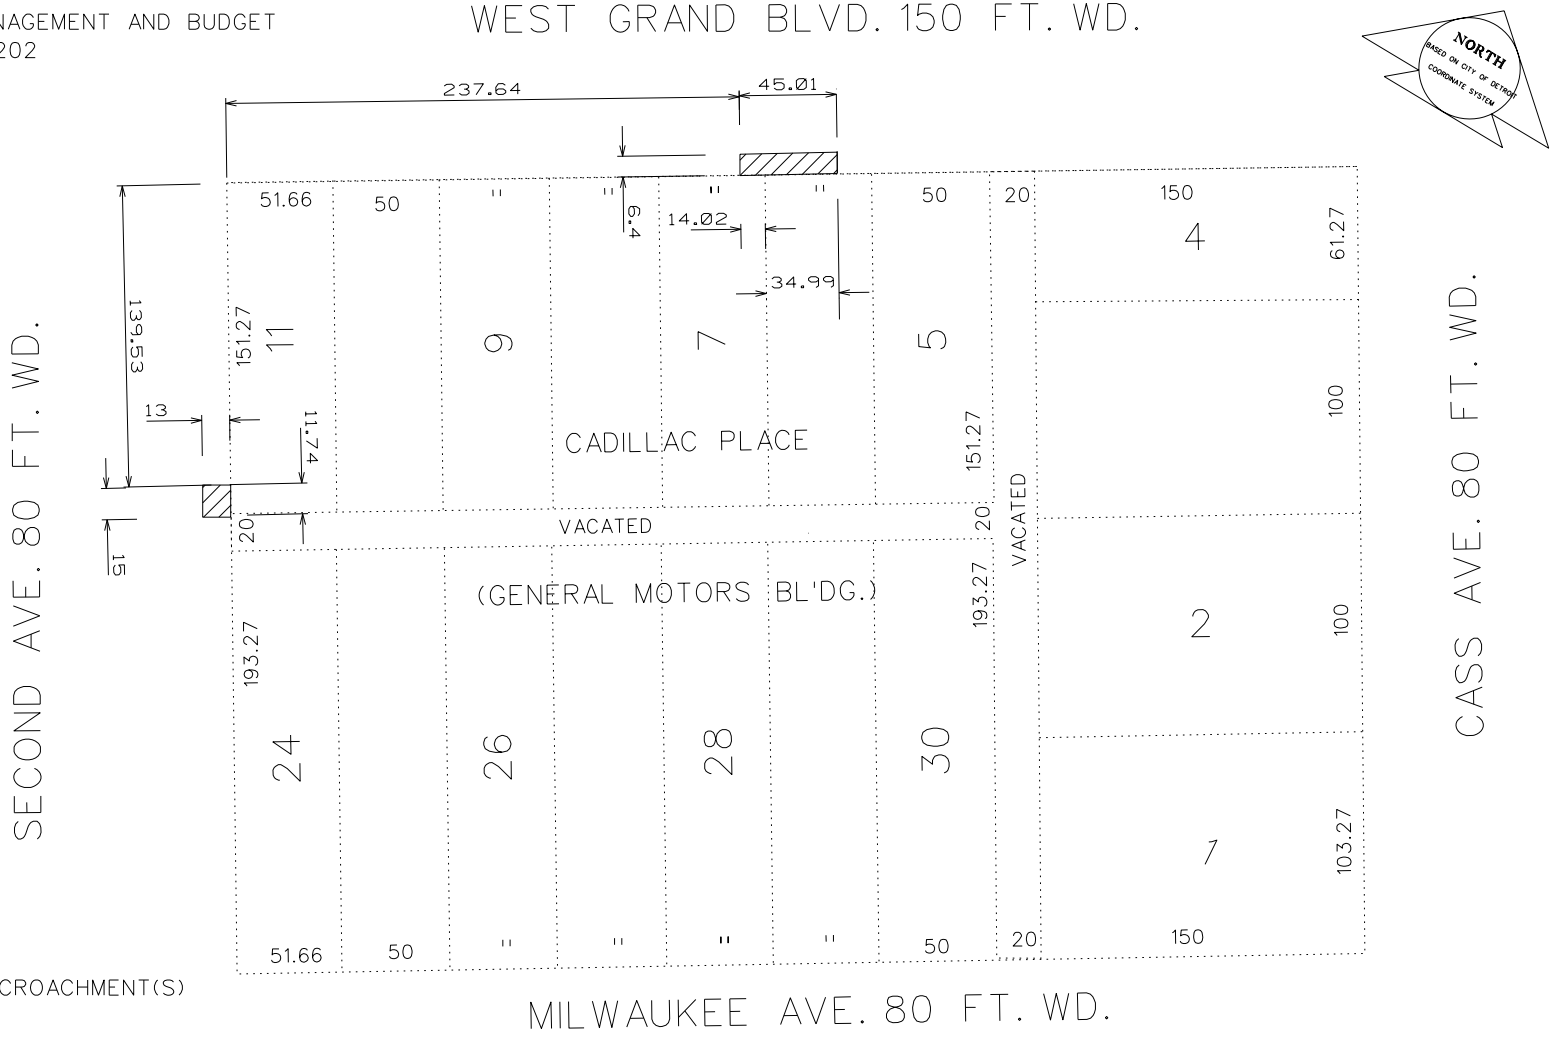

REQUESTED ENCROACHMENT(S)

CARTO. 31-E

(FOR OFFICE USE ONLY)

B					
A					
DESCRIPTION		DRWN	CHKD	APPD	DATE

REVISIONS

DRAWN BY	CHECKED
DATE	APPROVED

THE STATE OF MICHIGAN REQUEST TO ENCROACH INTO PORTIONS OF W. GRAND BLVD AND SECOND AVE. TO INSTALL AND MAINTAIN A SUB-SURFACE "ICE MELT SYSTEM" IN SIDEWALK SPACE ADJACENT TO 3044 W. GRAND BLVD. (CADILLAC PLACE)

CITY OF DETROIT
CITY ENGINEERING DEPARTMENT
SURVEY BUREAU

JOB NO.	01-01
DRWG. NO.	X3009.DGN