PETITION NO. 2549 - "PHASE 2"
SDG
615 GRISWOLD, SUITE 103
DETROIT, MICHIGAN 48226
C/O GEOFFREY HARRISON
PHONE NO. 313 961-9000 EXT. 109

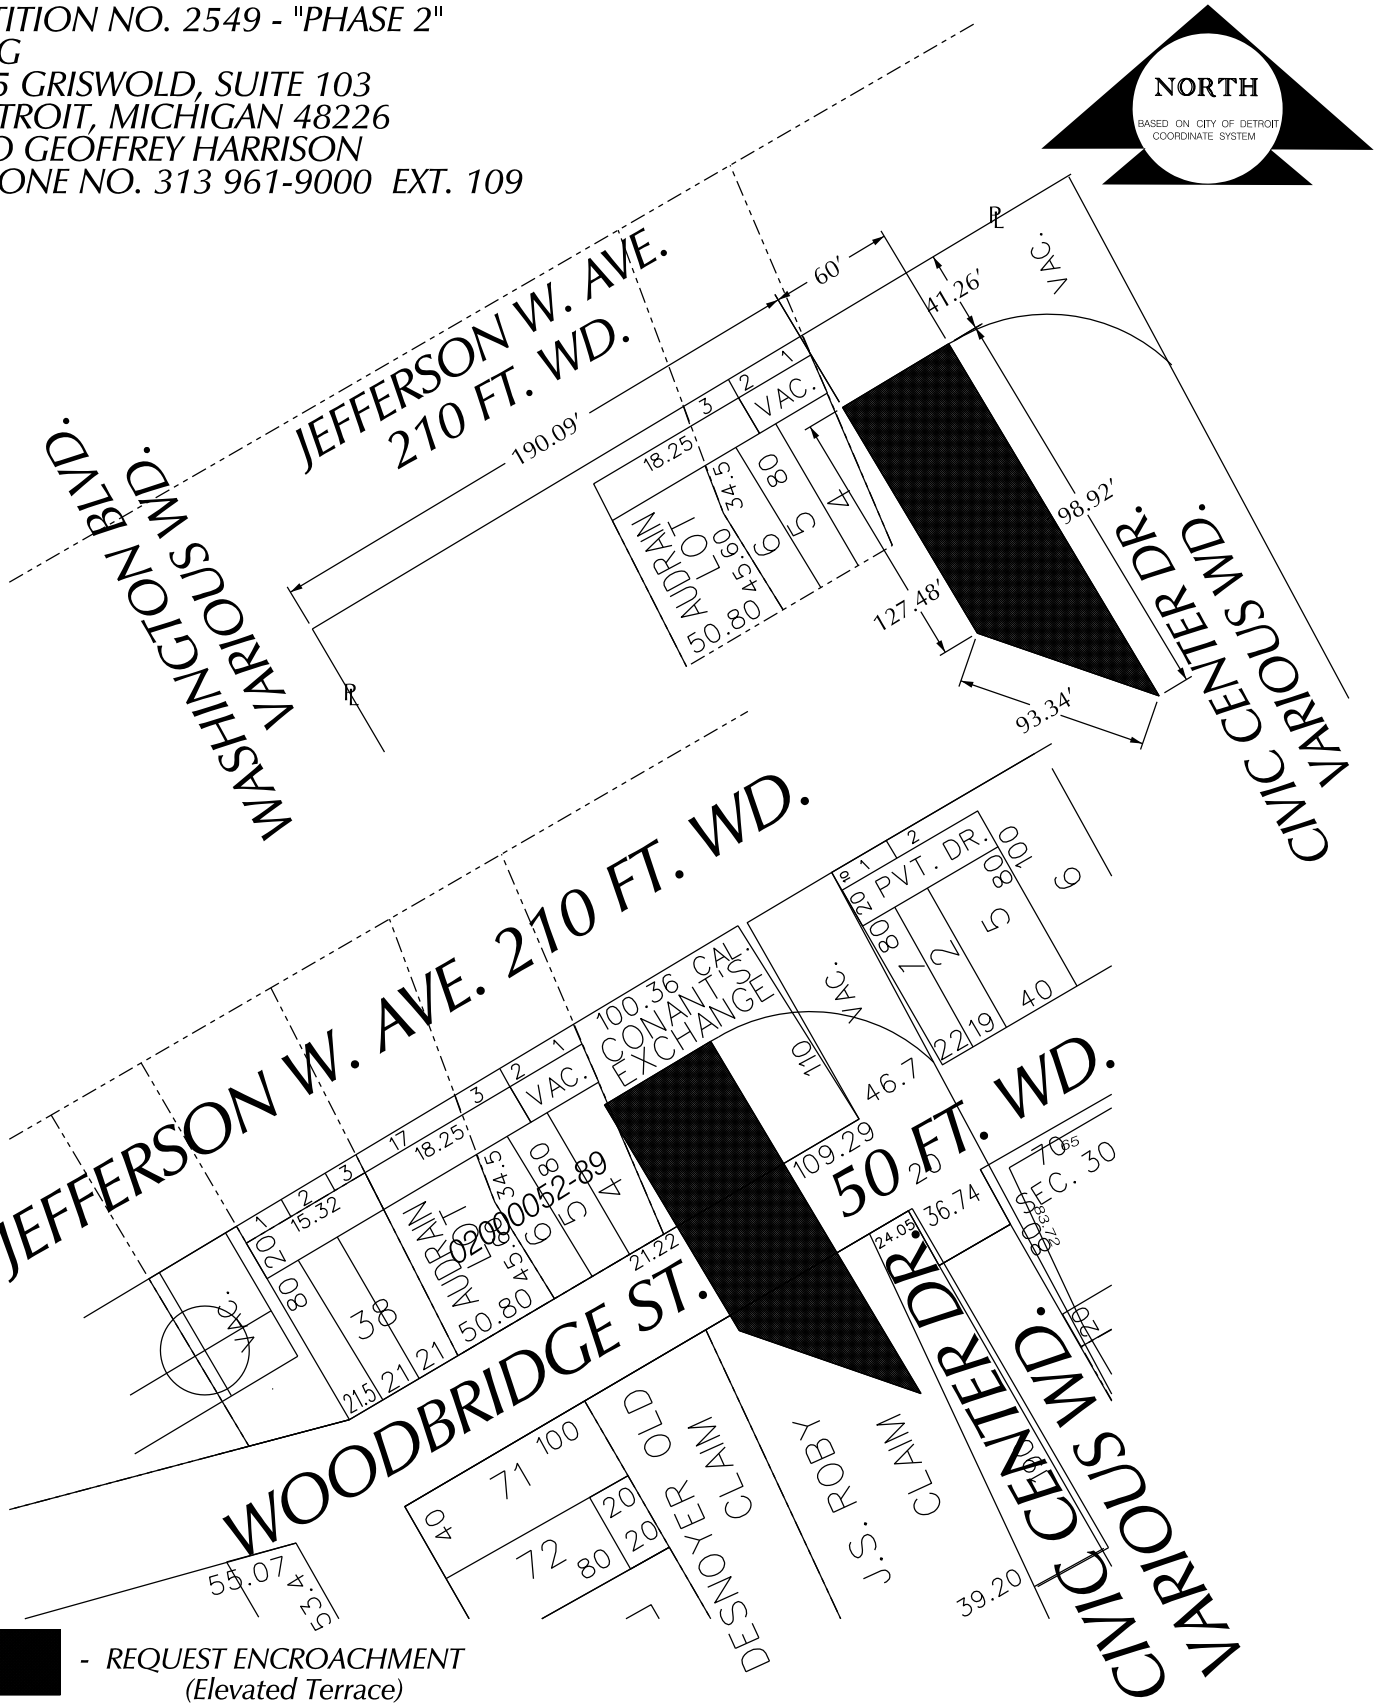

- REQUEST ENCROACHMENT
(Elevated Terrace)

CARTO 28 E

(FOR OFFICE USE ONLY)

B					
A					
DESCRIPTION		DRWN	CHKD	APPD	DATE

REVISIONS

DRAWN BY WLW	CHECKED
DATE 05-20-14	APPROVED

REQUEST ENCROACHMENT
INTO
CIVIC CENTER DR.
(ELEVATED TERRACE)

CITY OF DETROIT
CITY ENGINEERING DEPARTMENT
SURVEY BUREAU

JOB NO. 01-01

DRWG. NO. X 2549