PETITION NO. 2663
TOTAL MANAGEMENT RECOVERY SERVICES
P.O. BOX 152
NEWPORT, MICHIGAN 48166
C/O SHANNON S. SALTER
PHONE NO. 734 384-3500

NORTH
BASED ON CITY OF DETROIT COORDINATE SYSTEM

FERRY AVE. 60 FT. WD.

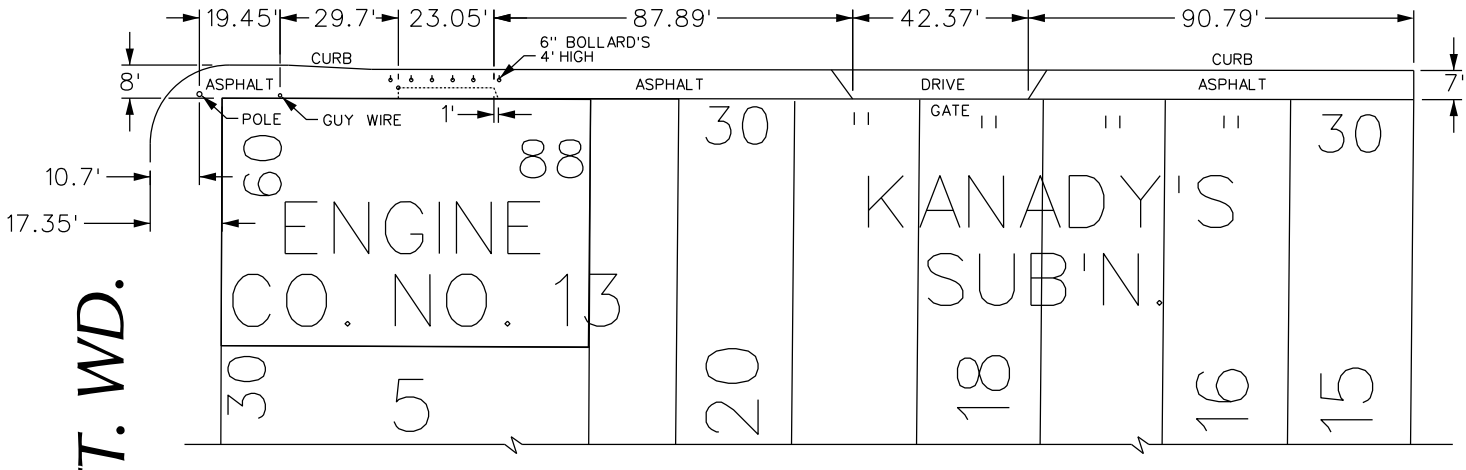

FERRY AVE. 60 FT. WD.

RUSSELL ST. 80 FT. WD.

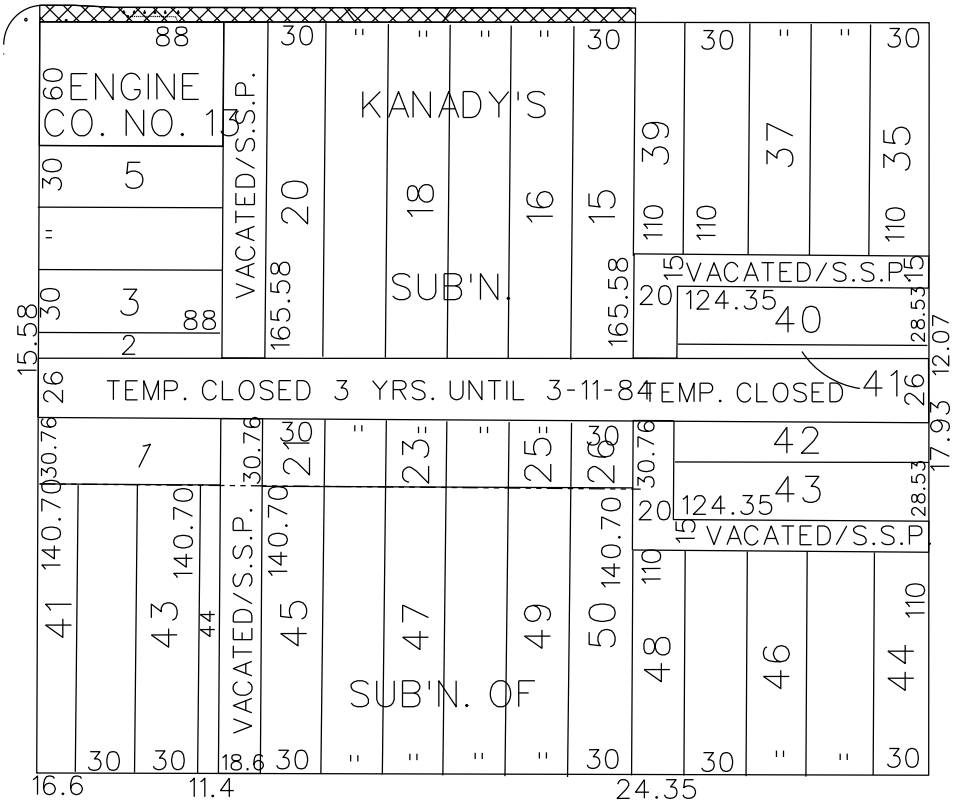

RUSSELL ST. 80 FT. WD.

RIOPELLE ST. 50 FT. WD.

KIRBY AVE. 60 FT. WD.

- REQUESTED BERM USE
(For Parking Only)

CARTO 40 C

(FOR OFFICE USE ONLY)

B					
A					
DESCRIPTION		DRWN	CHKD	APPD	DATE
REVISIONS					

DRAWN BY WLW
CHECKED
DATE 11-04-14
APPROVED

REQUEST BERM USE (For Parking Only) INTO FERRY AVE. AT 5454 RUSSELL ST.

CITY OF DETROIT
CITY ENGINEERING DEPARTMENT
SURVEY BUREAU

JOB NO. 01-01
DRWG. NO. X 2663