PETITION NO. 316
CHALMERS LIQUOR PLUS
11306 CHALMERS AVE.
DETROIT, MICHIGAN 48213
C/O SAID FAKHOURI
PHONE NO. 313 755-1248

"REVISED"

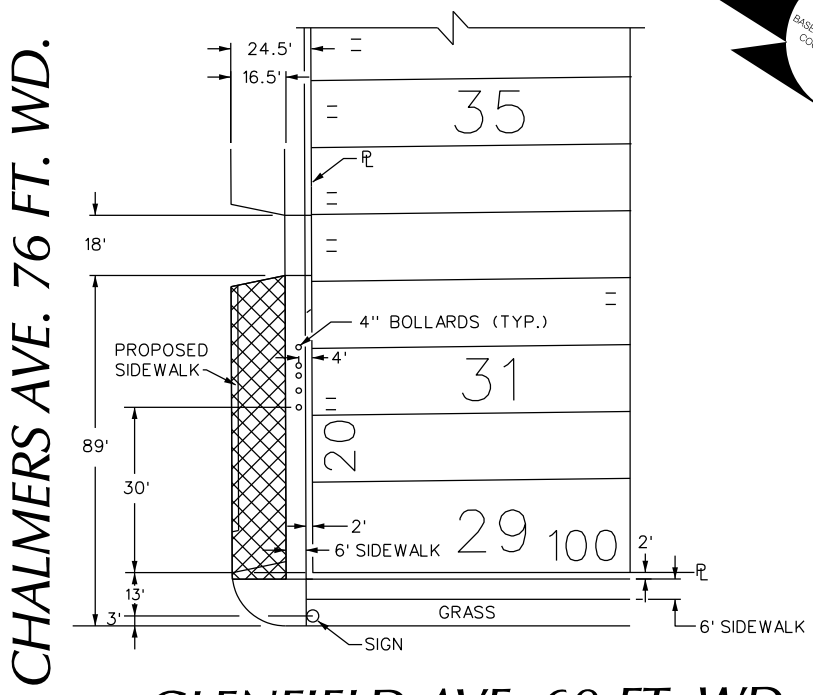

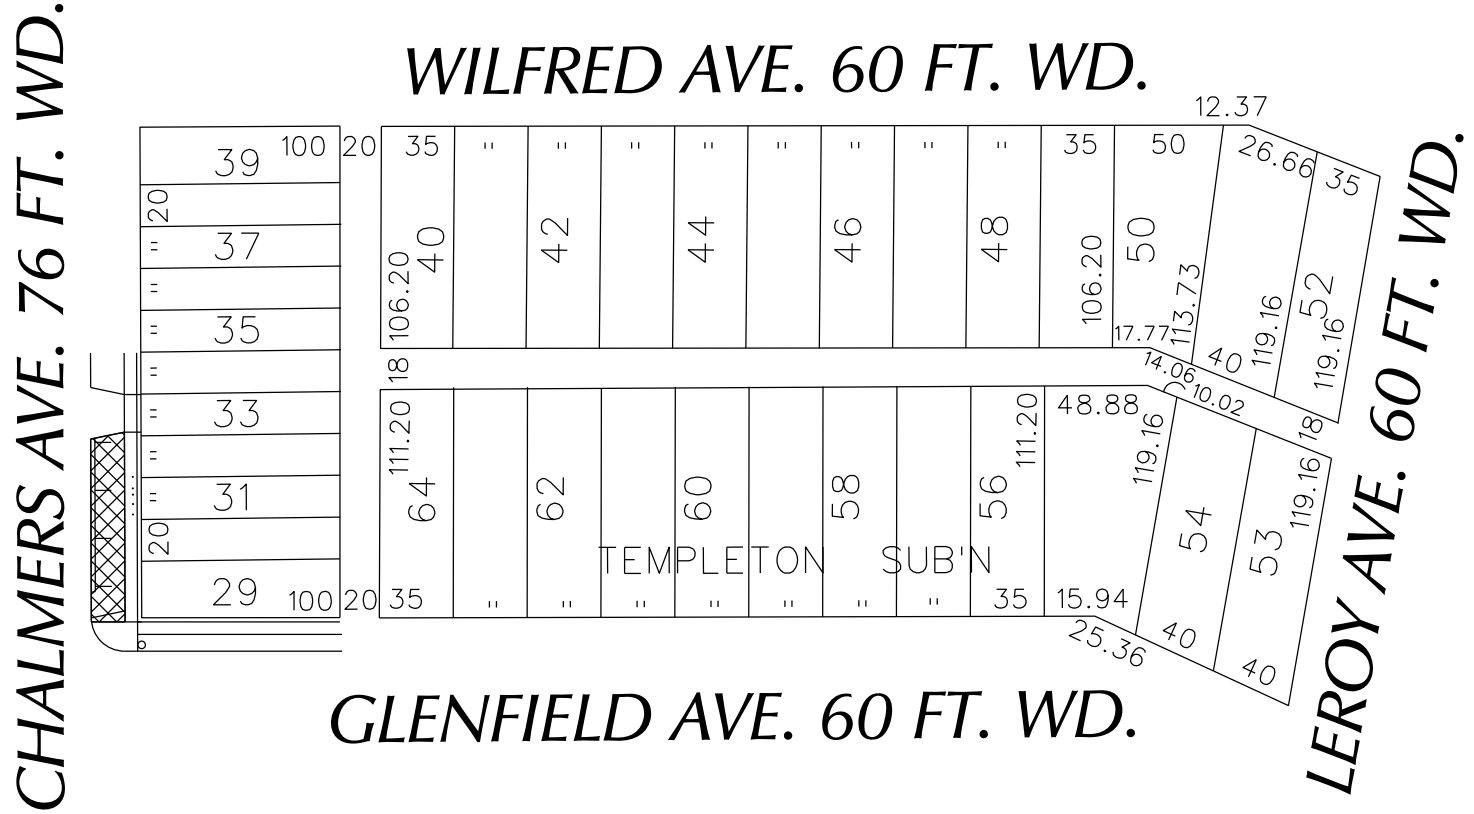

- REQUEST BERM USE (With Parking)

CARTO 66 A

(FOR OFFICE USE ONLY)

B					
A	REVISED: BERM PARKING ADJUSTMENT	WLW	KSM	KSM	2/18/15
	DESCRIPTION	DRWN	CHKD	APPD	DATE

REVISIONS

DRAWN BY WLW | CHECKED

DATE 10-07-14 | APPROVED

REQUEST BERM USE INTO CHALMERS AVE. AT 11306 CHALMERS AVE. (With Parking)

CITY OF DETROIT
CITY ENGINEERING DEPARTMENT
SURVEY BUREAU

JOB NO. 01-01

DRWG. NO. X 316