PETITION NO. 399
EVNIROSOLUTIONS
38115 ABRUIZZI DR.
WESTLAND, MICHIGAN 48185
C/O GREGORY D. KERNOSEK , P.E.
734 641-2700

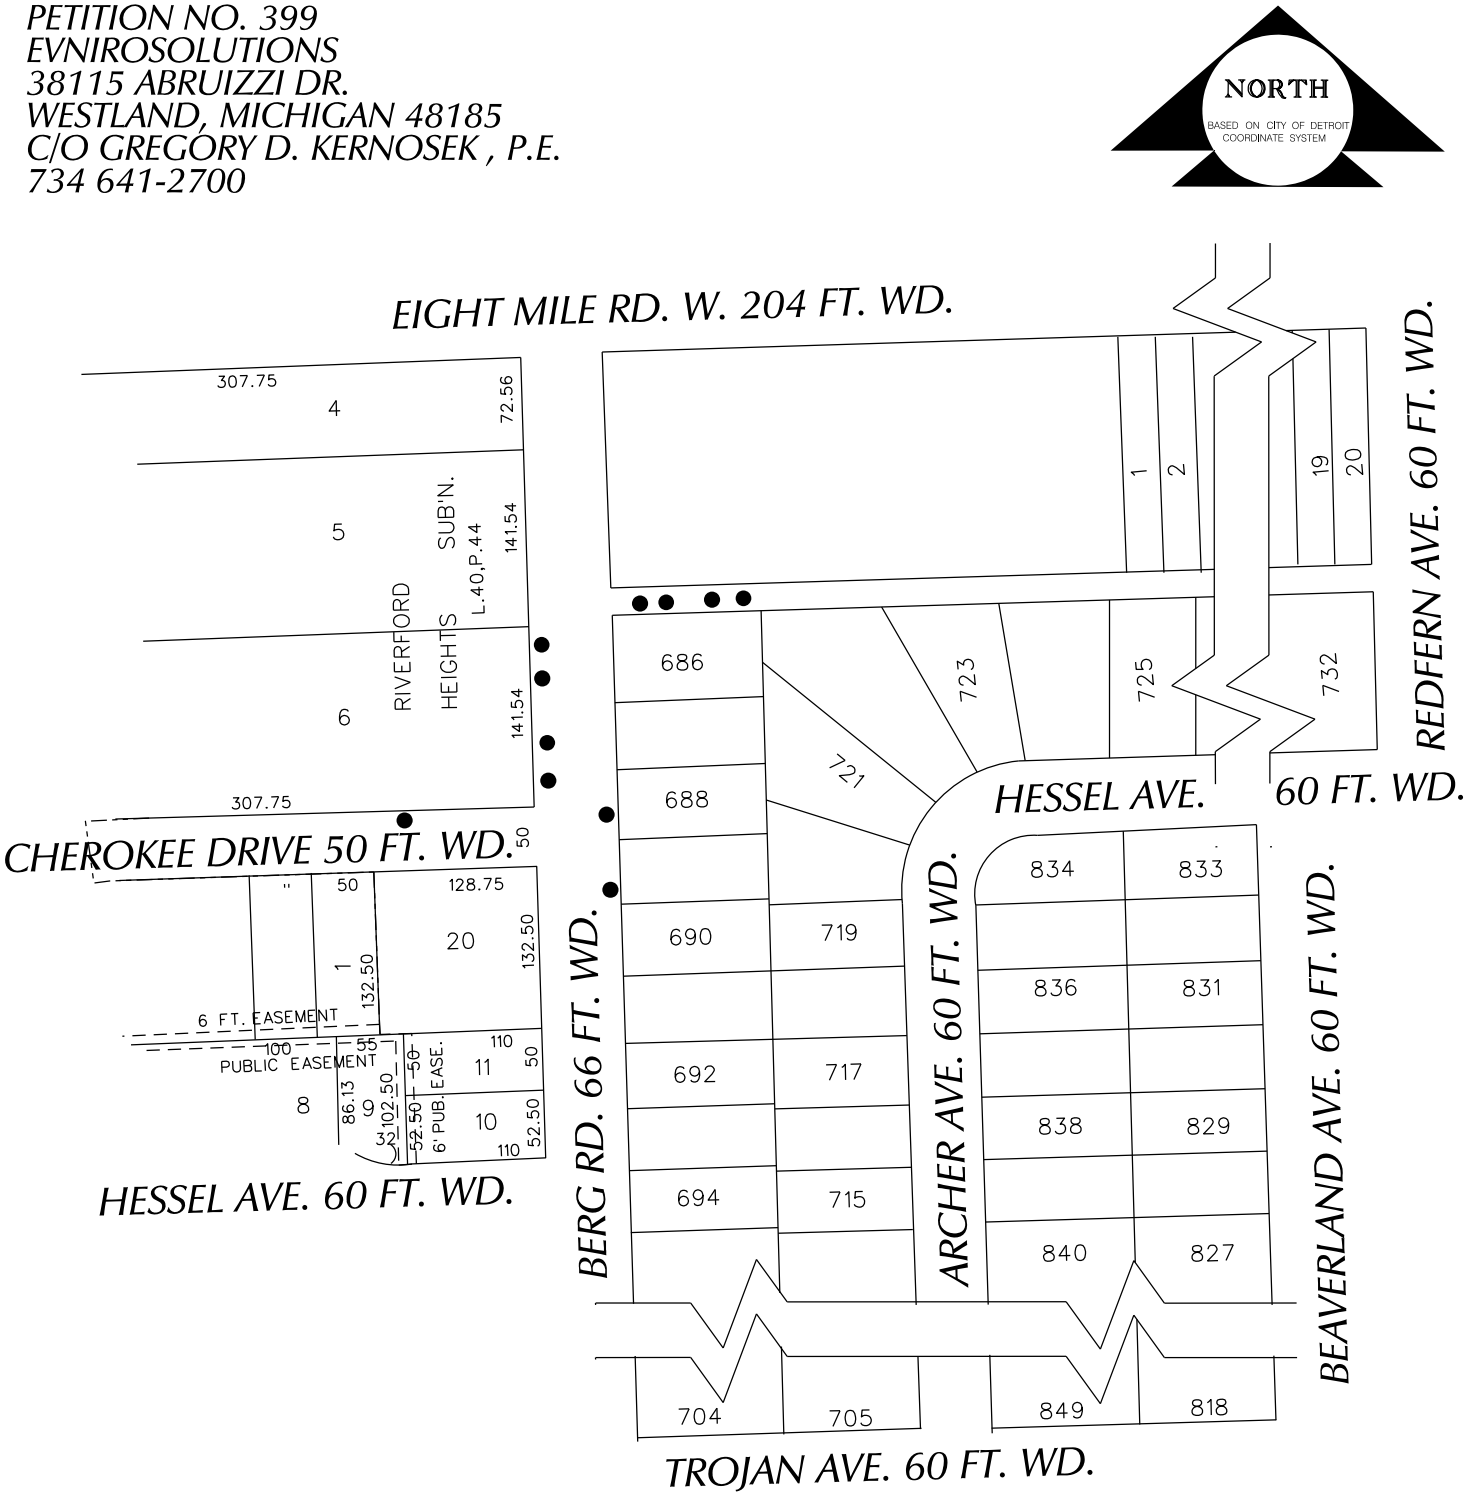

CARTO 123 A & B

(FOR OFFICE USE ONLY)

B					
A					
DESCRIPTION		DRWN	CHKD	APPD	DATE
REVISIONS					
DRAWN BY WLW		CHECKED			
DATE 11-25-14		APPROVED			

REQUEST TO ENCROACH
INTO A PORTION OF BERG RD.
CHEROKEE DR. AND A PORTION OF
THE EAST/WEST ALLEY EAST OF BERG RD.
(With Monitor and Recovery Wells
and Underground Piping)

CITY OF DETROIT
CITY ENGINEERING DEPARTMENT
SURVEY BUREAU

JOB NO. 01-01

DRWG. NO. X 399