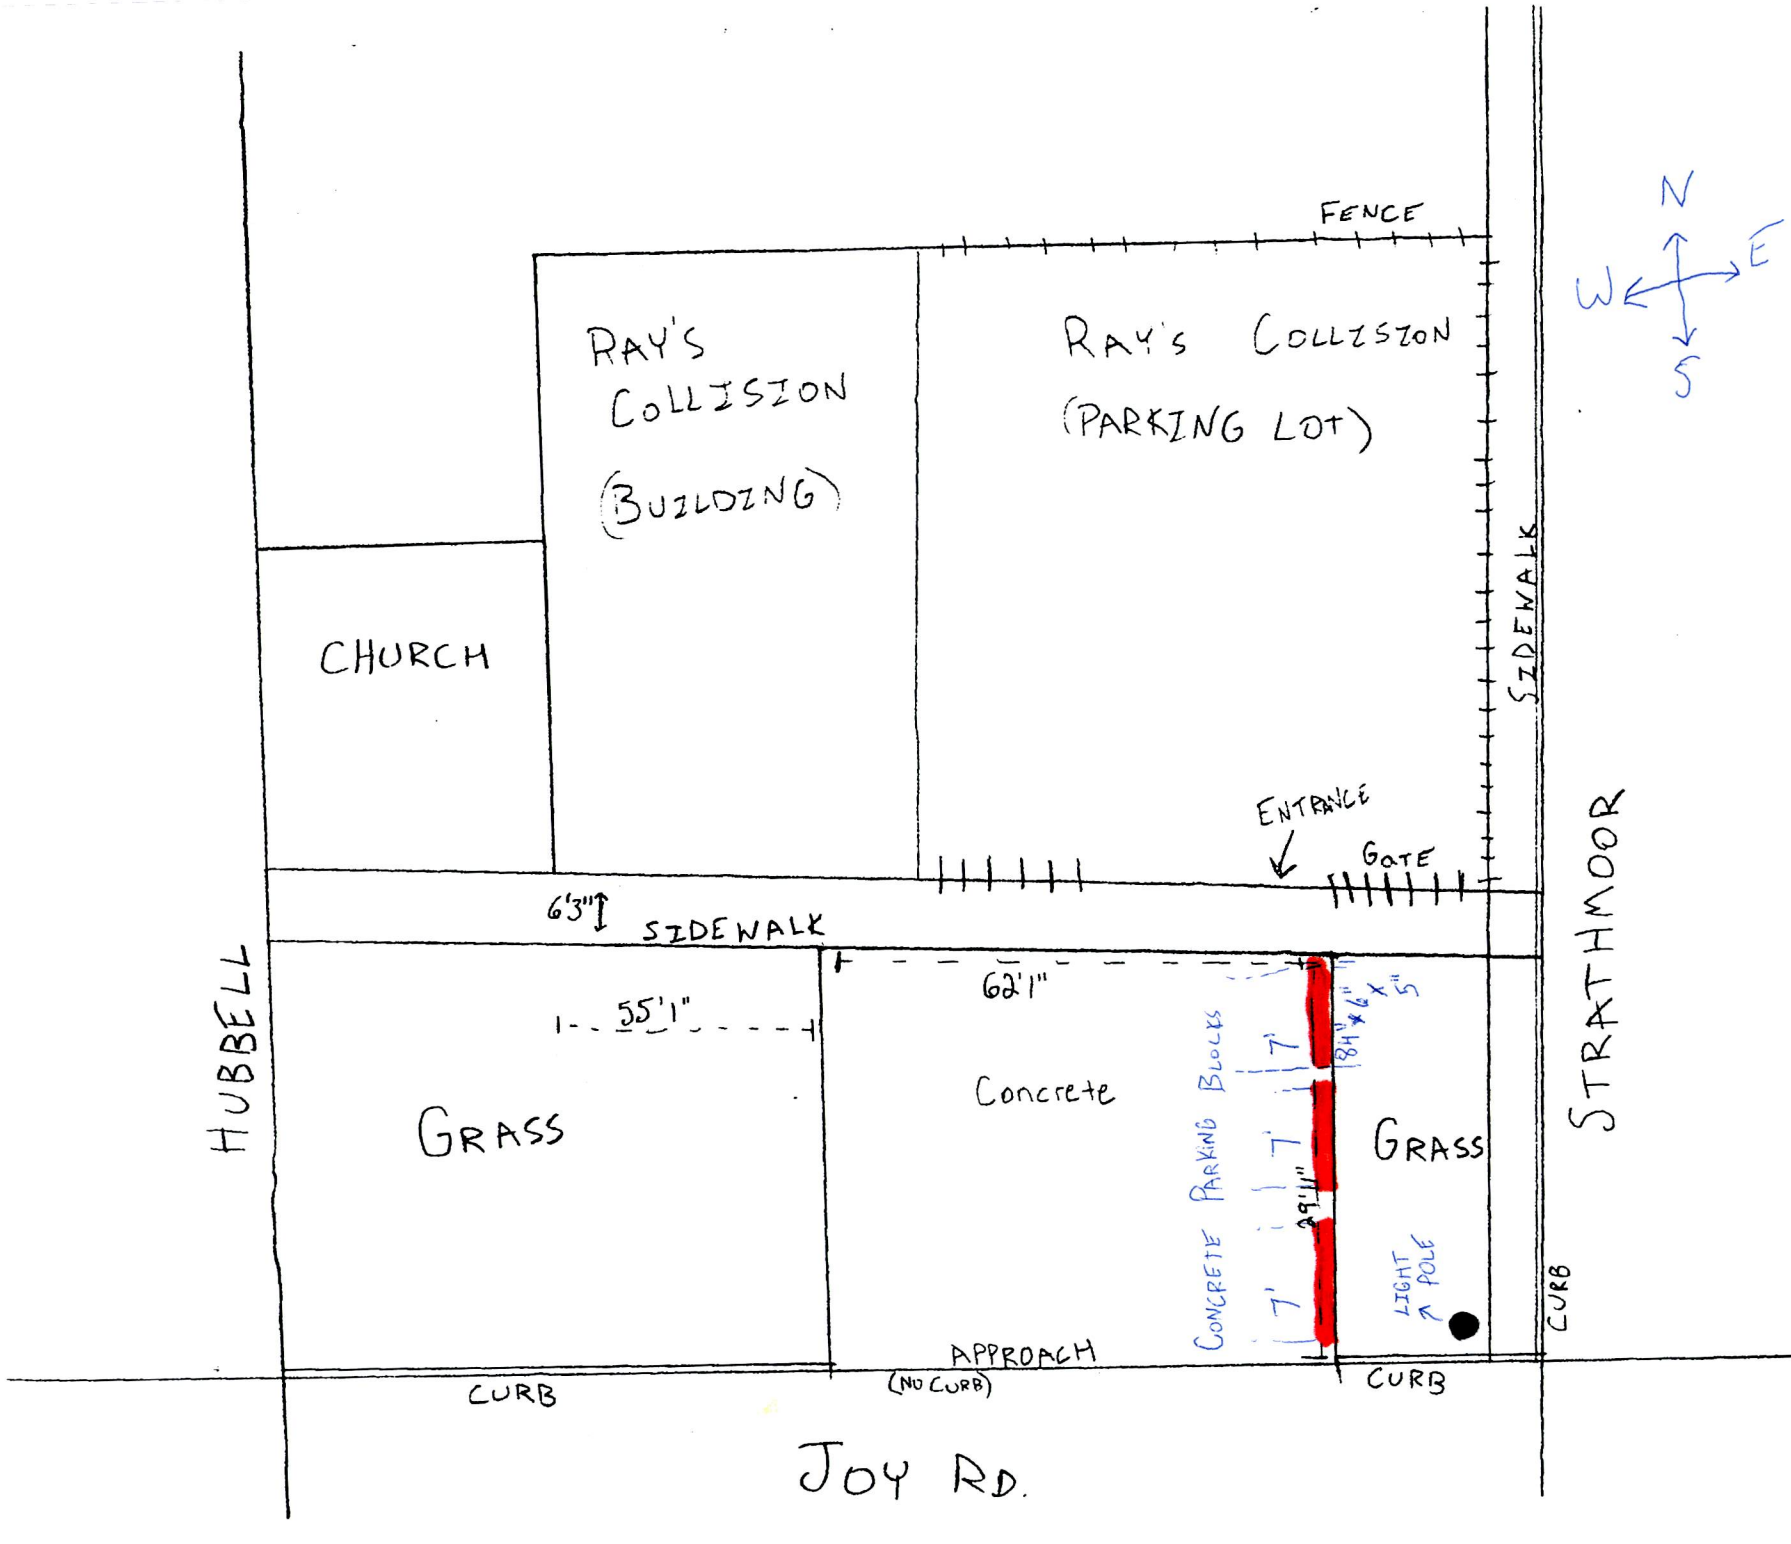
FENCE
N
W
E
S
RAY'S COLLISION (BUILDING)
RAY'S COLLISION (PARKING LOT)
CHURCH
SIDEWALK
ENTRANCE
GATE
6'3"
SIDEWALK
HUBBELL
STRATHMOOR
55'1"
62'1"
GRASS
Concrete
GRASS
CONCRETE PARKING BLOCKS
18" x 6" x 5"
7'
7'
7'
29'11"
LIGHT POLE
CURB
CURB
APPROACH
(NO CURB)
CURB
JOY RD.