PETITION NO. 1184
SEBASTIAN HERNANDEZ
1681 - 83 ELSEMERE AVE.
DETROIT, MICHIGAN 48209
PHONE NO. 248 392-7644

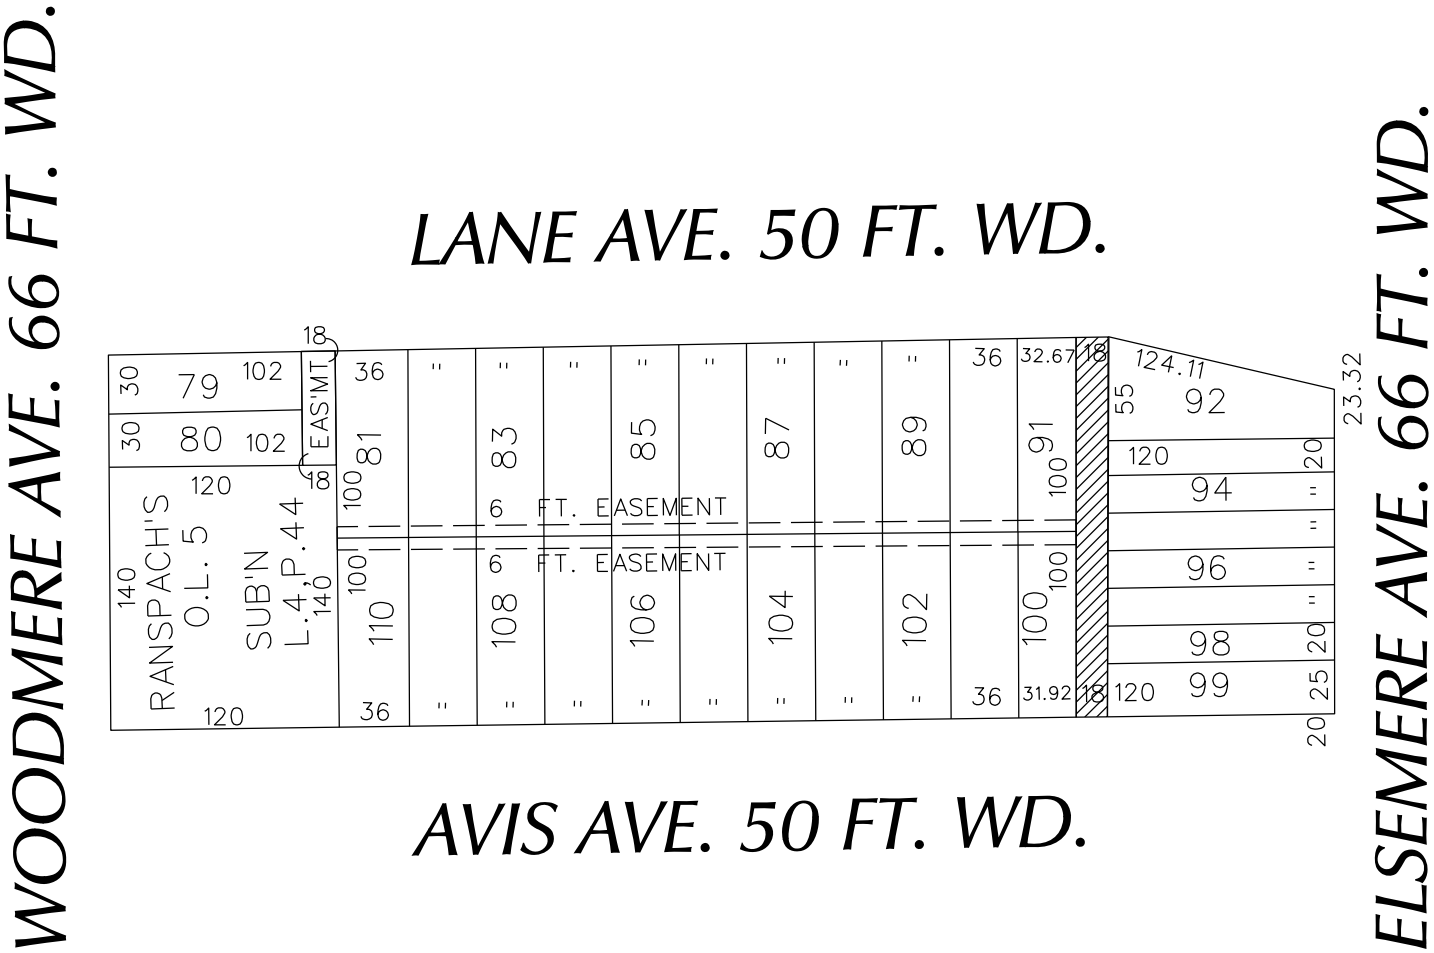


- REQUESTED CONVERSION TO EASEMENT

CARTO 2 B

(FOR OFFICE USE ONLY)

| | | | | | |
|---|---|---|---|---|---|
| B | | | | | |
| A | | | | | |
| DESCRIPTION | | DRWN | CHKD | APPD | DATE |
| REVISIONS | | | | | |
| DRAWN BY WLW | | CHECKED | | | |
| DATE 07-05-16 | | APPROVED | | | |

REQUEST TO CONVERT TO EASEMENT
THE NORTH/SOUTH PUBLIC ALLEY, 18 FT. WD.
IN THE BLOCK BOUND BY
LANE, ELSEMERE, AVIS
AND WOODMERE AVE.

CITY OF DETROIT
CITY ENGINEERING DEPARTMENT
SURVEY BUREAU

JOB NO. 01-01

DRWG. NO. X 1184