PETITION NO. 981
GIFFELS WEBSTER
28 W. ADAMS, SUITE 1200
DETROIT, MICHIGAN 48226
C/O DEIRDRE CLEIN
PHONE NO. 313 962-4442

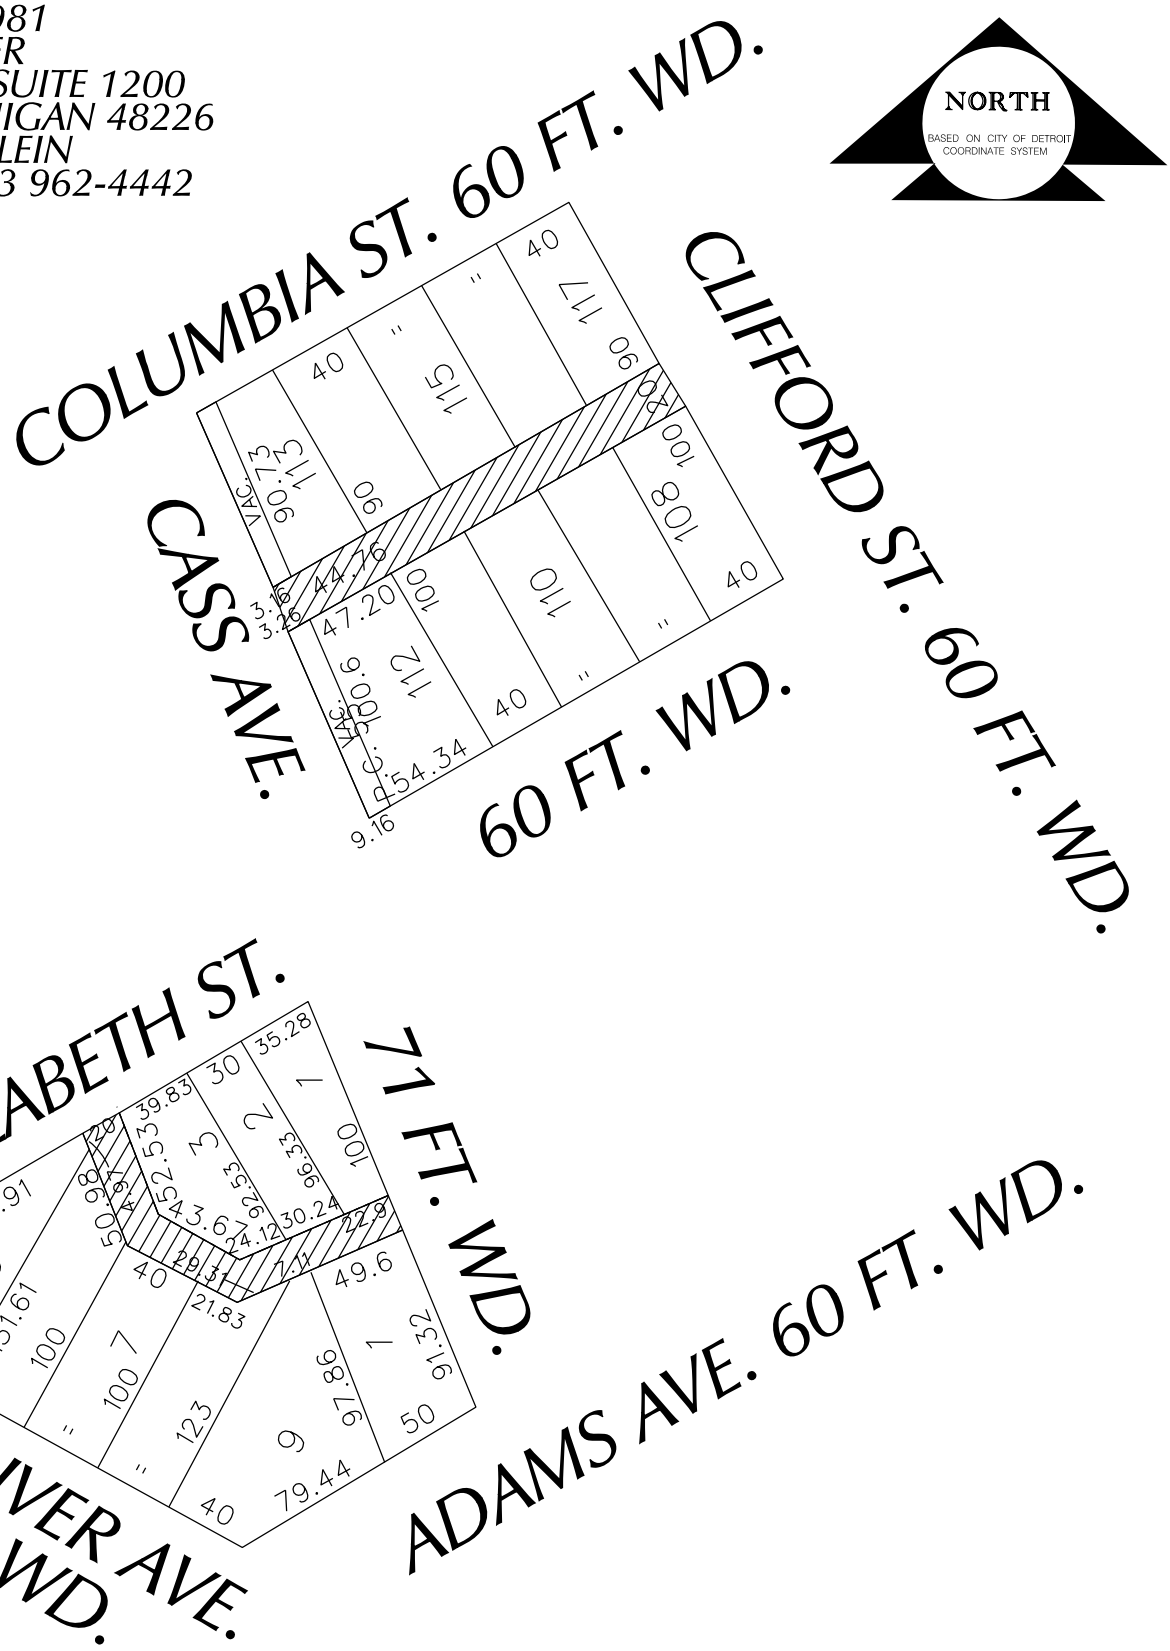

- REQUESTED CONVERSION TO EASEMENT

CARTO 28 B & 29 E

(FOR OFFICE USE ONLY)

B					
A					
DESCRIPTION		DRWN	CHKD	APPD	DATE
REVISIONS					
DRAWN BY WLW		CHECKED			
DATE 05-17-16		APPROVED			

REQUEST TO CONVERT TO EASEMENT
THE EAST/WEST AND NORTH/SOUTH
PUBLIC ALLEYS 20 FT. WD.
IN THE AREA BOUND BY
COLUMBIA, CLIFFORD, ELIZABETH ST.
CASS, ADAMS
AND GD. RIVER AVE.

CITY OF DETROIT
CITY ENGINEERING DEPARTMENT
SURVEY BUREAU

JOB NO. 01-01

DRWG. NO. X 981