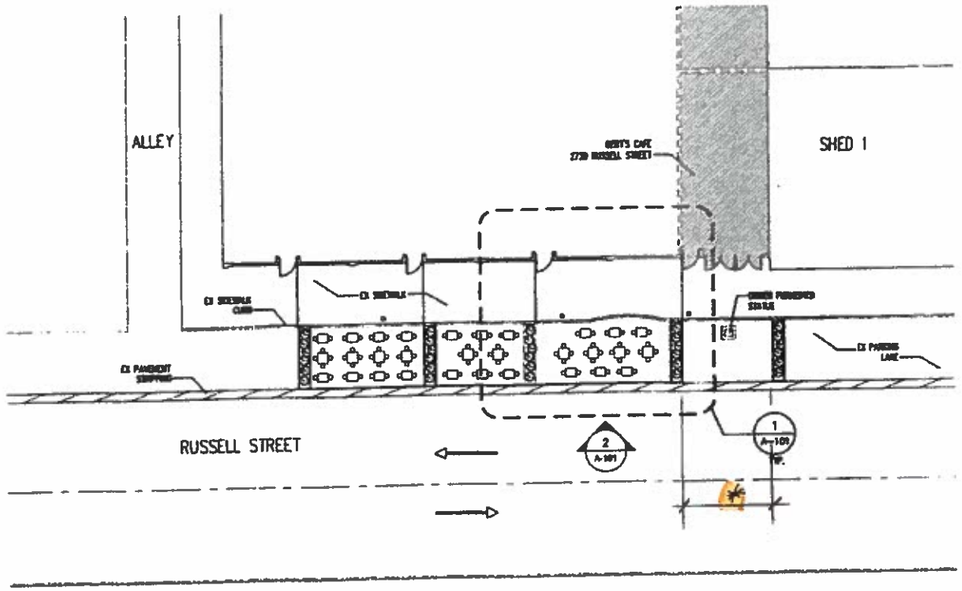

BERT'S SIDE WALK CAFE PLAN
SCALE: 1/16" = 1'-0"

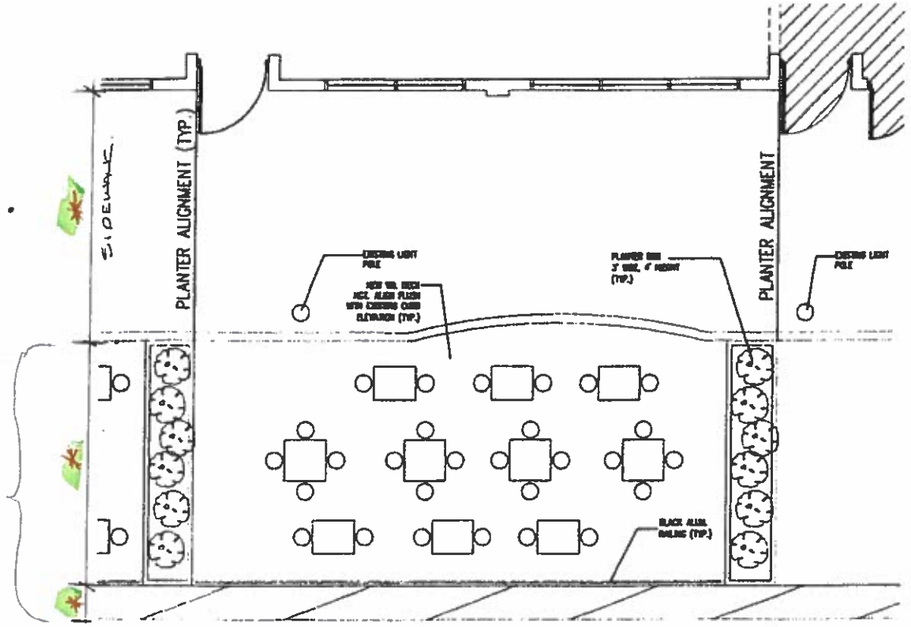

1 ENLARGED SIDE WALK CAFE PLAN
1/8" = 1'-0"

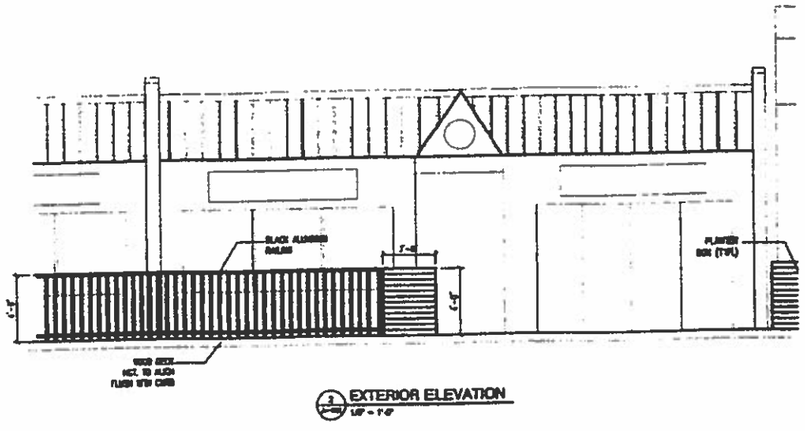

2 EXTERIOR ELEVATION
1/8" = 1'-0"

GENERAL NOTES:

1. CONTRACTOR TO COORDINATE WITH ARCHITECT ALL DISCREPANCIES BETWEEN THE DRAWINGS AND EXISTING CONDITIONS PRIOR TO ANY WORK OR INSTALLATION.
2. DOCUMENT DISPLAYS GENERAL WORK SCOPE DIMESIONS TO BE VERIFIED IN FIELD.

STATE OF MICHIGAN
KIMBERLY DOKES
ARCHITECT
No. 58186
LICENSED ARCHITECT

Dokes Design Architecture
209-48 Sparkleberry Drive
Southfield, MI 48076
ph: 248.763.3678 | "Quality Service"

BOB ENNIS
UNITED CONSTRUCTION

BERT'S SIDE WALK CAFE

2739 RUSSELL STREET
DETROIT, MI 48207

NEW WORK PLAN

Date	11.02.16
Drawn by	knd
Checked by	KND
Project Number	16-31-RA
Sheet Number	A-101