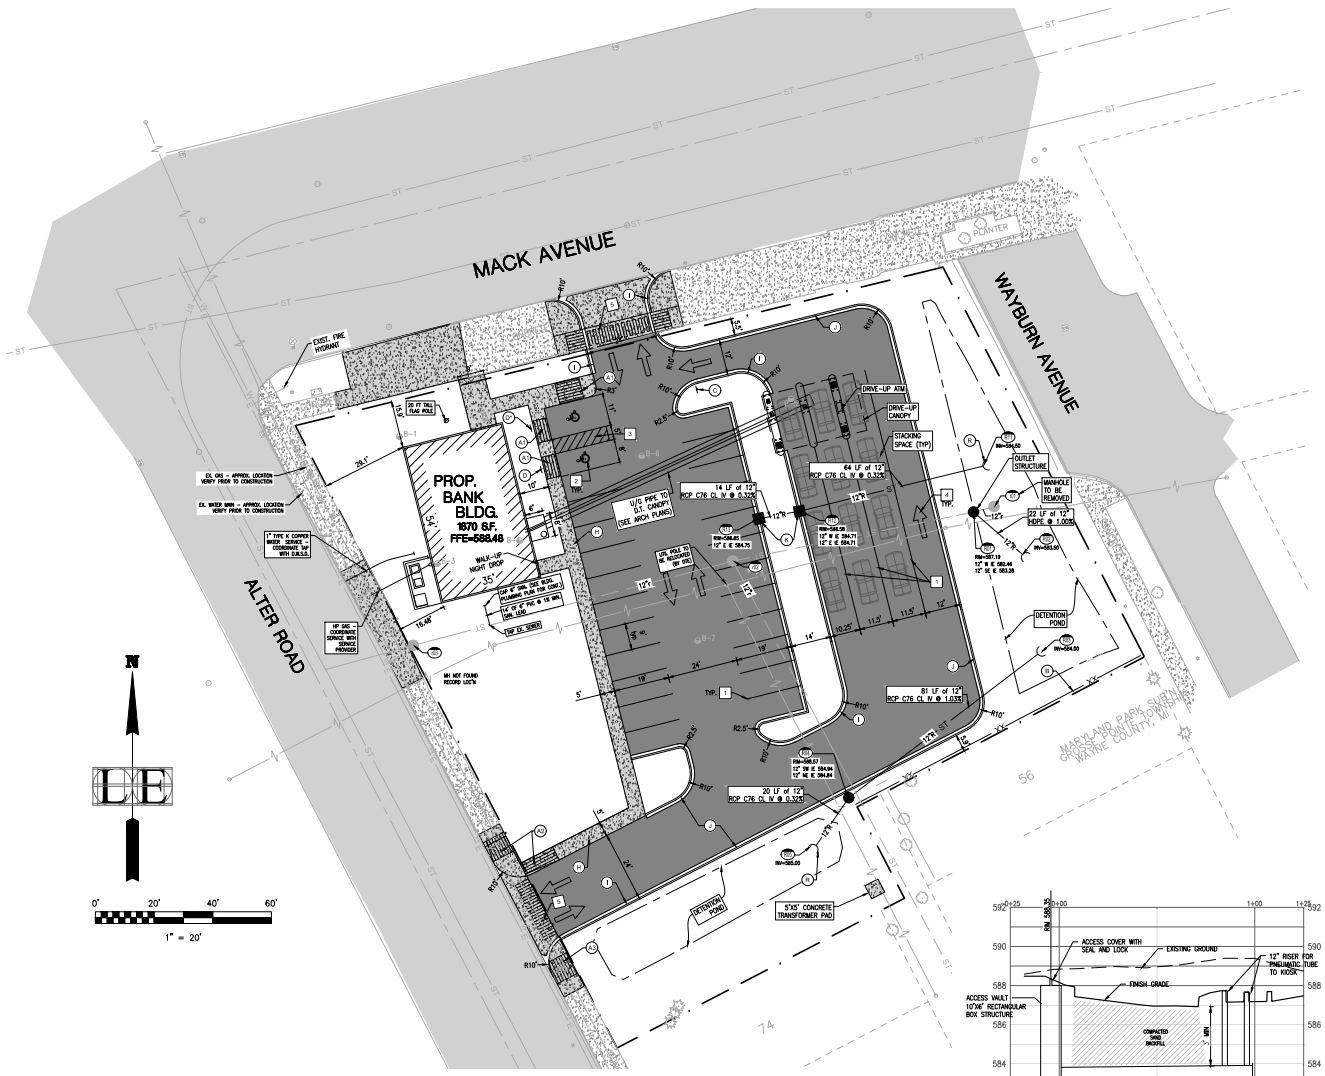

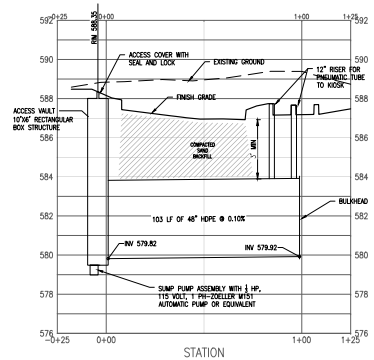

PNEUMATIC TUBE PIPING PROFILE

SCALE: 1"=30' HORIZONTAL, 1"=3' VERTICAL

LEGEND

	EXISTING	PROPOSED
SPOT GRADE	×615.51	
CONTOUR	920	
WATER MAIN	8"w	
WATER MAIN LABEL	Byd	
SANITARY SEWER	8"s c.o.	
SANITARY SEWER LABEL	S-1	
STORM SEWER	12"r	12"R
STORM SEWER LABEL	F-1	
OVERHEAD		
FENCE	X	
GAS	g	
SIGN		
LIGHT POLE		
UTILITY POLE		
PEDESTAL		
GATE VALVE IN BOX		
GATE VALVE IN WELL		
SOIL BORING/#	B-#	
ASPHALT		
CONCRETE		

PROPOSED PAVEMENT LEGEND:

BITUMINOUS ASPHALT PAVEMENT
SECTION PER DETAIL 5E, SHEET 5

CONCRETE PAVEMENT / SIDEWALKS
SIDEWALK SECTION PER DETAIL 5G1, 5G2 & 5H, SHEET 5

MDOT "F" CONCRETE CURB WITH REVERSE GUTTER PAN
SECTION PER DETAIL 5J, SHEET 5

KEYED NOTES:

- (A1) SIDEWALK RAMP – MDOT TYPE P, SEE DETAIL 5A1 ON SHEET 5
- (A2) SIDEWALK RAMP – MDOT TYPE D, SEE DETAIL 5A2 ON SHEET 5
- (A3) SIDEWALK RAMP – MDOT TYPE R, SEE DETAIL 5A3 ON SHEET 5
- (B) DECORATIVE FENCE SEE DETAIL 5B ON SHEET 5
- (C) ONE WAY DO NOT ENTER SIGN, SEE DETAIL 5C ON SHEET 5
- (D) BARRIER FREE SIGN WITH R7-8, SEE DETAIL 5D ON SHEET 5
- (D1) BARRIER FREE SIGN WITH R7-8a INCLUDED, SEE DETAIL 5D ON SHEET 5
- (H) CURB FACE WALK AT PROPOSED PAVEMENT, SEE DETAIL 5H ON SHEET 5
- (I) MDOT F-2 CONCRETE CURB, SEE DETAIL 5I ON SHEET 5
- (J) MDOT "F" CONCRETE CURB WITH REVERSE GUTTER PAN, SEE DETAIL 5J ON SHEET 5
- (K) CURB WIDENING AT STORM STRUCTURE, SEE DETAIL 5K ON SHEET 5
- (R) FLARED END SECTION-RIP RAP DETAIL, SEE DETAIL 5R ON SHEET 5

KEYED PAVEMENT MARKING NOTES:

1. 4" SINGLE SOLID LINE, WHITE
2. PAINTED INTERNATIONAL SYMBOL OF ACCESSIBILITY, BLUE ADA COMPLIANT
3. 4" SINGLE SOLID LINES, BLUE, 45° CROSS HATCH PATTERN (2' O.C.) WITH BORDER, ADA COMPLIANT
4. SOLID WHITE DIRECTIONAL ARROW PAVE. MARKING
5. CROSSWALK PAVEMENT MARKING

GENERAL NOTES:

1. ALL UTILITY COMPANIES SHALL BE CONTACTED PRIOR TO CONSTRUCTION AND ALL UTILITIES LOCATED. ANY DISCREPANCIES OR CONFLICTS SHALL BE REPORTED TO ENGINEER FOR RESOLUTION PRIOR TO COMMENCING CONSTRUCTION.

Know what's **below.** **Call** before you dig.

© 2017

LIVINGSTON ENGINEERING
CIVIL ENGINEERING SURVEYING PLANNING
3300 S. OLD U.S. BRIGHTON, MI 48114
PHONE: (810) 225-7100 FAX: (810) 225-7600
http://www.livingstonengineering.com

CARLSON Design Group
Carlson Design Group, LLC
Civil Engineers & Surveyors
Detroit, MI 48226
Phone: 313.962.4442
Fax: 313.962.5625

Client:

Huntington
Branch Bank Office
14902 Mack Ave. Office
Detroit, MI

SITE LAYOUT & UTILITY PLAN

REVISIONS	DATE

Drawn: LJZ
Checked: LJZ
Approved: LJZ
Date: 10/16/2017

Job no. 17112
Scale: 1" = 20'
Vertical: ——
Horizontal: ——

FILE:C:\Users\User\Dropbox (Livengl)\Projects\2017\17112 Carlson Wallbridge Huntington (DPP)\dwg\Constr Plans\17112_03_Site Layout.dwg