NOTE
GRIDS AND GRID DIMENSIONS ARE BASED ON INFORMATION PROVIDED BY DASHER LAWLESS. FIELD VERIFY ALL DIMENSIONS BEFORE BEGINNING FABRICATION.

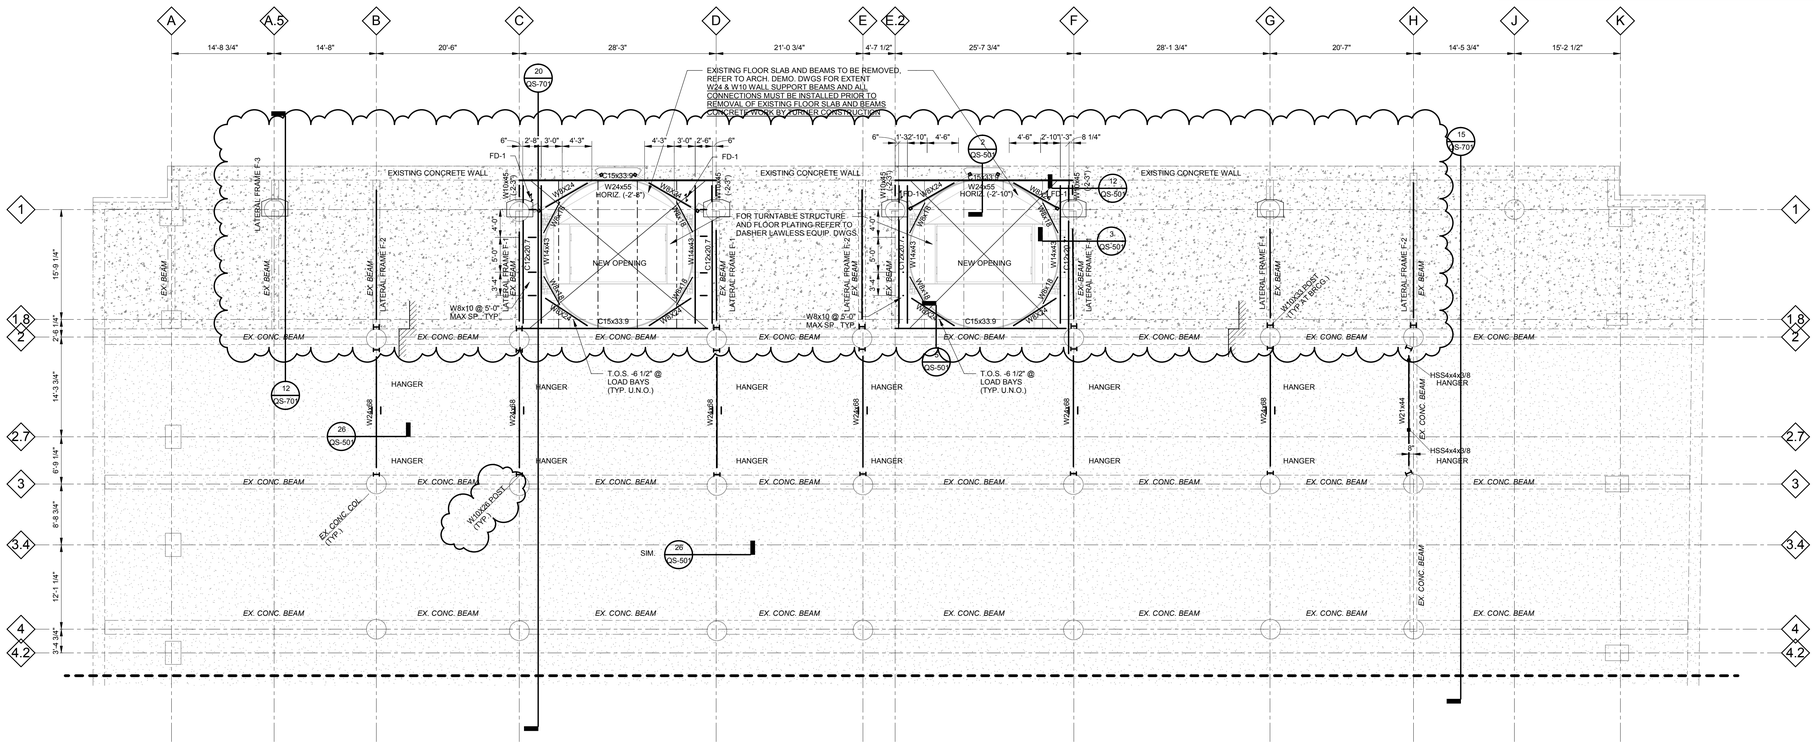

Ground Level Partial Plan

1/8" = 1'-0"

T.O.SLAB = 0'-0" TYP.

1. REFER TO S001 FOR GENERAL NOTES
2. REFER TO S002 FOR SPECIAL INSPECTION NOTES
3. COORDINATE ALL STEEL LOCATIONS AND ELEVATIONS WITH DASHER LAWLESS EQUIPMENT DRAWINGS
4. REFER TO KDG DRAWING AD101 FOR EXTENTS OF DEMOLITION, COORDINATE WITH TURNER CONSTRUCTION
5. DO NOT DAMAGE ANY EXISTING STRUCTURE TO REMAIN DURING DEMOLITION OR CONSTRUCTION
6. INSPECT ALL EXISTING AREAS OF CONSTRUCTION AND NOTIFY E.O.R. OF ANY HAZARDOUS CONDITIONS, PROVIDE ALL SHORING AND BRACING AS NEEDED TO INSURE CONSTRUCTION PROCEED WITHOUT INCIDENT
7. FD-1: 3" REGULAR WEIGHT CONCRETE ON 2" 18 GAGE MIN. VULCRAFT VLI OR EQUIV. GALVANIZED COMPOSITE STEEL DECK (TOTAL 6" SLAB THICKNESS) MIN. REINFORCED WITH 6x6-W2.1xW2.1 W.W.F. PLACED 1" FROM TOP OF SLAB. MINIMUM DECK SECTION PROPERTIES FOR DECK BASED ON FY = 40 KSI. FLOOR LIVE LOAD LL=100 LB

DASHER LAWLESS Inc.
A Christopher Alan Company
6023 Hazeltine Avenue, Los Angeles CA 91401
818 989 1282 o | 818 989 0174 f
www.dasherlawless.com

DASHER LAWLESS AUTOParkit AUTOMATION
Los Angeles | Chicago | Warren
Corporate Office
408 Dane Street NE, Warren OH 44483
Los Angeles
6023 Hazeltine Avenue, Los Angeles CA 91401
818 989 1283 | 885 755 PARK
www.autoparkit.com

STATE OF MICHIGAN
ALEXANDER J. LAMB
ENGINEER
No. 6201065975
LICENSED PROFESSIONAL ENGINEER

NO	ISSUE	DATE	BY
1	PROGRESS-REVIEW	06/07/19	
2	QA / QC	06/21/19	
3	BULLETIN 05	06/26/19	
4	REVIEW	07/09/19	
5	BULLETIN 05	07/30/19	
7	ASI 1 FIELD SET	09/19/19	
8	ASI 2 REV 2	12/05/19	

Free Press Building
for
Bedrock Detroit
321 W Lafayette Blvd., Detroit, MI 48226

Ground Level Plan

DESAI/NASR
CONSULTING ENGINEERS
6765 Daly Road
West Bloomfield, MI 48322
T/ 248.932.2010 • F/ 248.932.3088
info@desainasr.com
DNCE Project No.: 19-1096

C:\Users\ryanbaum\Documents\19-1096 Free Press Parking DSX77_ryanbaum_TJF3.rvt

PROJECT STATUS	Conceptual Design
PROJECT NO.	2018024
SCALE	As indicated
PRINTED	12/5/2019 6:51:57 PM
SHEET	

QS-101

ALL DRAWINGS & WRITTEN MATERIAL APPEARING HEREIN CONSTITUTE THE ORIGINAL & UNPUBLISHED WORK OF DASHER LAWLESS AUTOMATION & THE SAME MAY NOT BE DUPLICATED, USED OR DISCLOSED WITHOUT THE WRITTEN CONSENT OF DASHER LAWLESS AUTOMATION.