PETITION NO. 704
INTERGRATED MANUFACTURING & ASSEMBLIES
C/O INFINITY TECHNOLOGY GROUP
7767 RONDA DR.
CANTON, MICHIGAN 48187
MIKE KURCZ
PHONE NO. 734 564-9037

NORTH
BASED ON CITY OF DETROIT COORDINATE SYSTEM

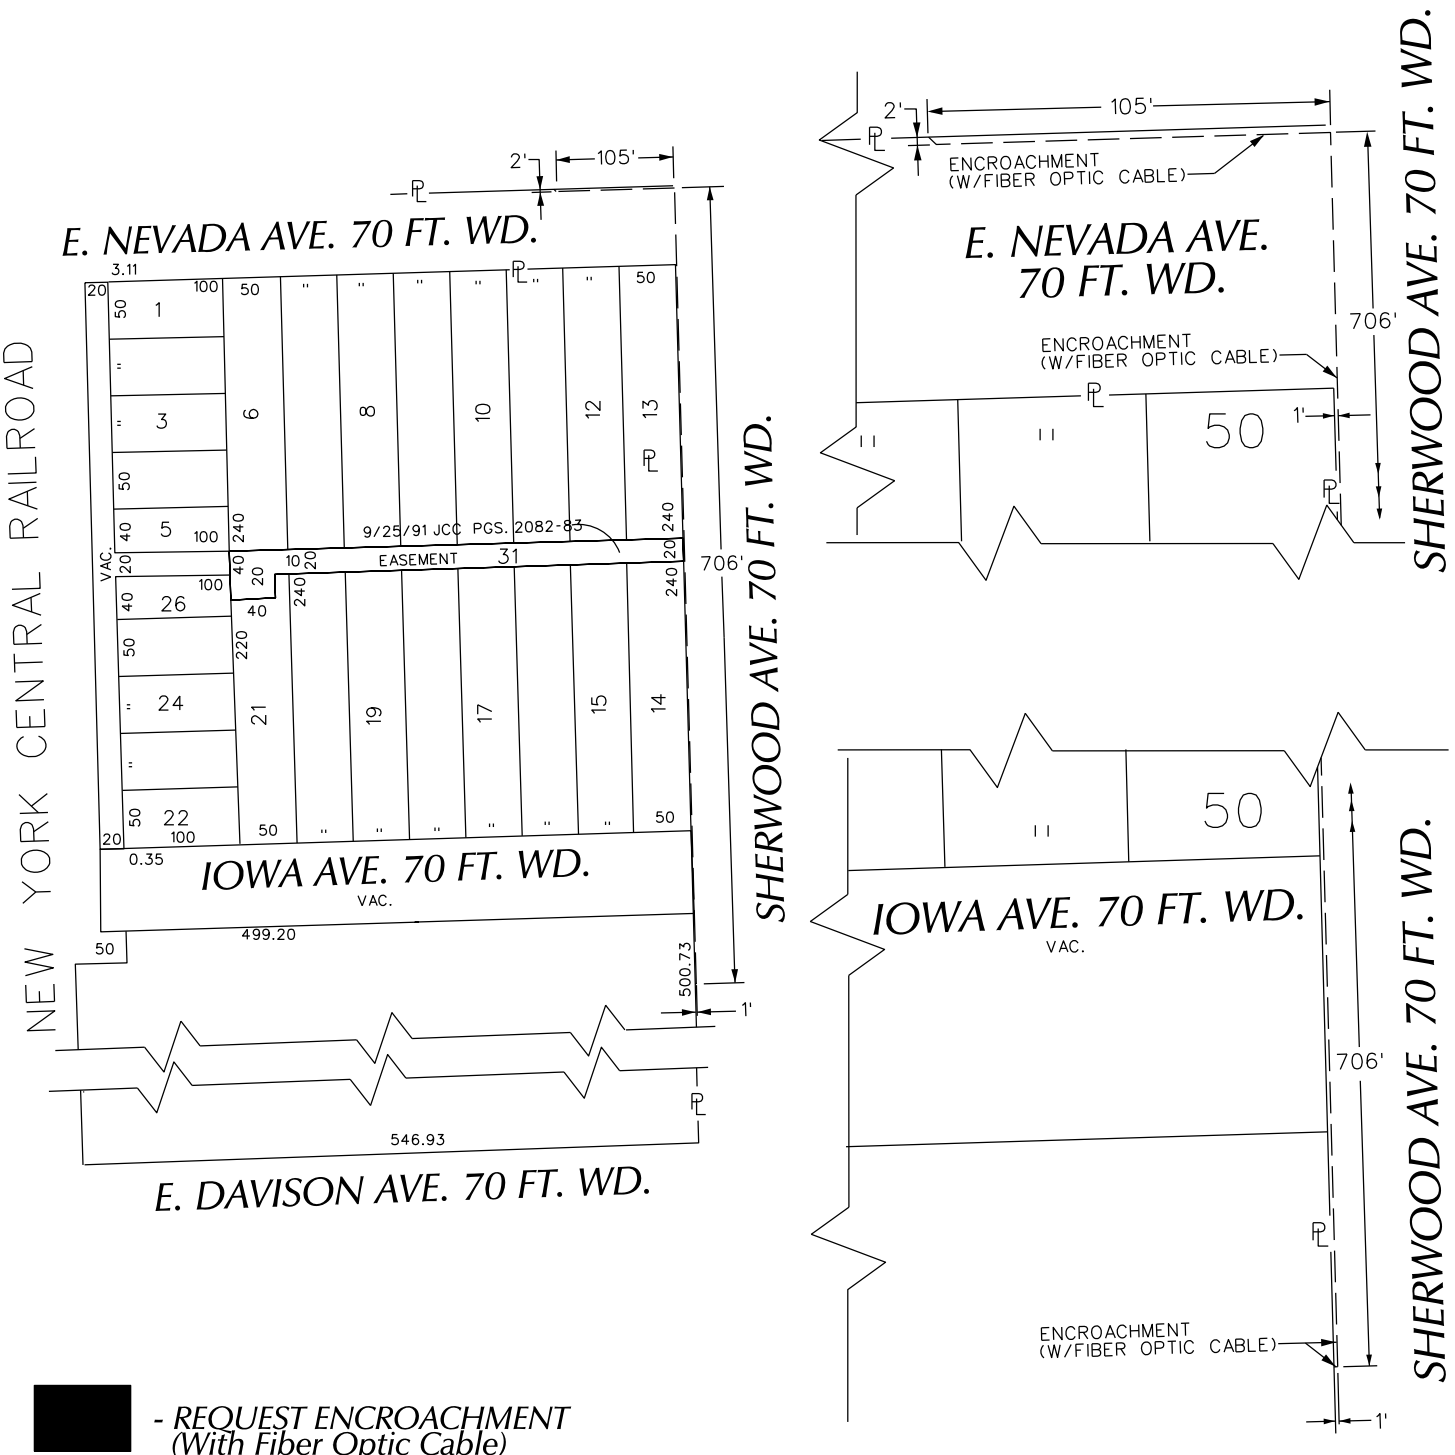

■ - REQUEST ENCROACHMENT (With Fiber Optic Cable)

CARTO 53 E

(FOR OFFICE USE ONLY)

B					
A					
DESCRIPTION		DRWN	CHKD	APPD	DATE
REVISIONS					
DRAWN BY	WLW	CHECKED	KSM		
DATE	04-26-19	APPROVED			

REQUEST ENCROACHMENT
INTO SHERWOOD AND NEVADA
AT 6501 NEVADA AND 17745 SHERWOOD
(With Fiber Optic Cable)

CITY OF DETROIT
CITY ENGINEERING DIVISION
SURVEY BUREAU

JOB NO. 01-01

DRWG. NO. X 704