PETITION NO. 785
GIFFELS WEBSTER
28 W. ADAMS, SUITE 1200
DETROIT, MICHIGAN 48226
TRICIA DEMARCO
PHONE NO. 313 962-4442

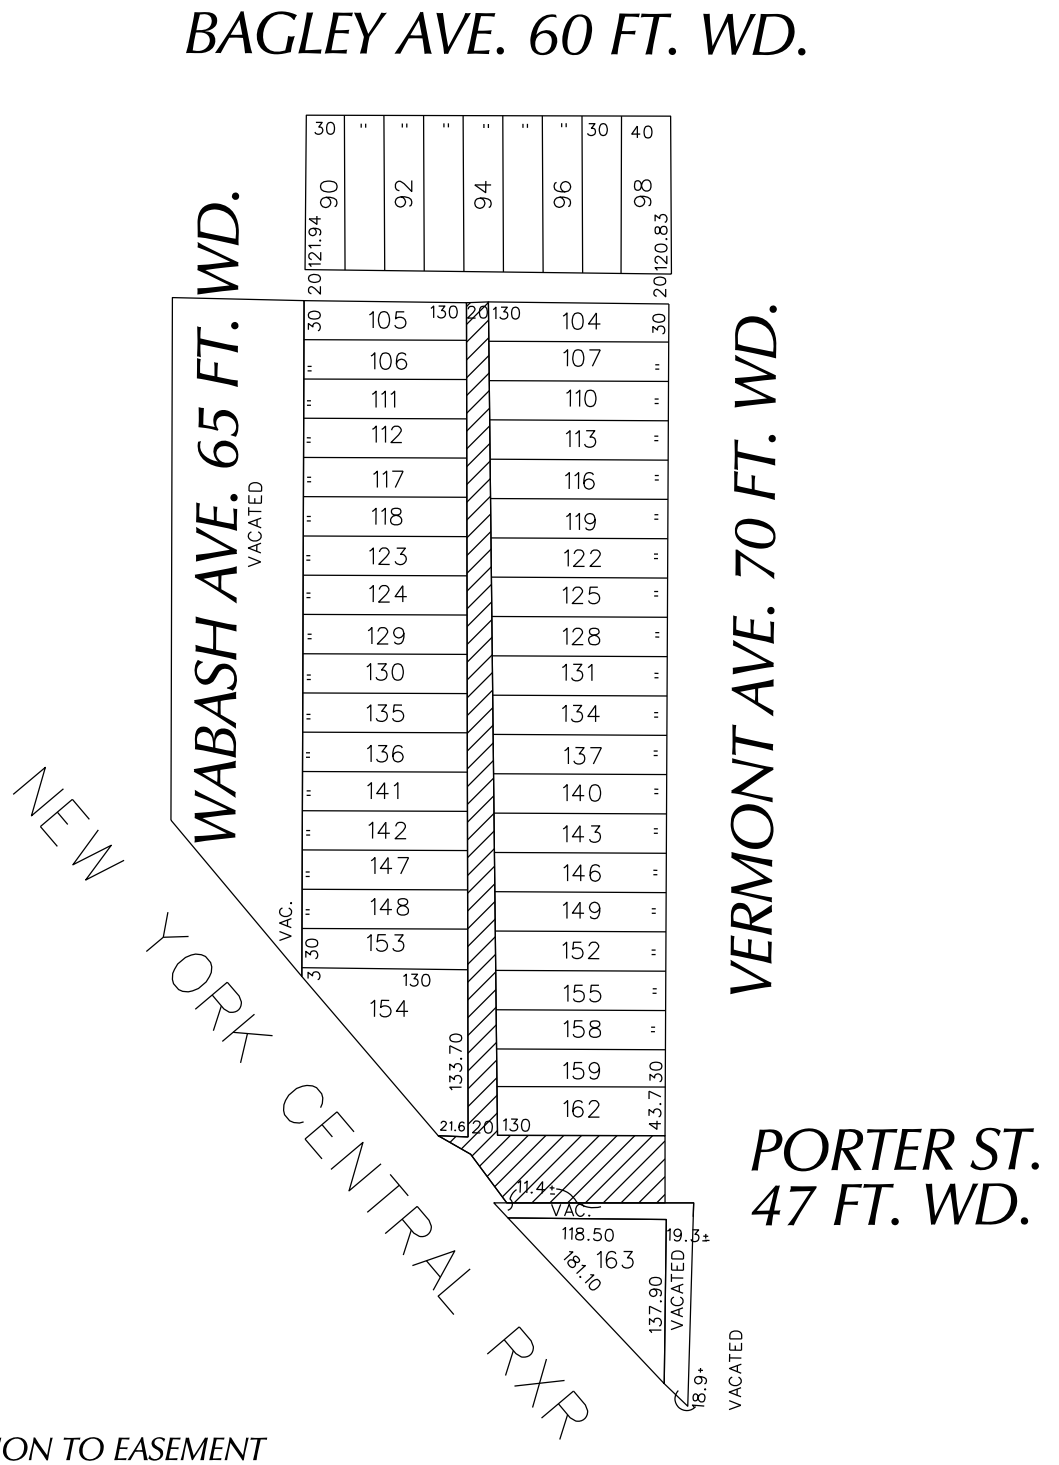

- CONVERSION TO EASEMENT

CARTO 18 A

(FOR OFFICE USE ONLY)

B					
A					
DESCRIPTION		DRWN	CHKD	APPD	DATE

REVISIONS

DRAWN BY WLW	CHECKED KSM
DATE 04-26-19	APPROVED

CONVERSION TO EASEMENT
PORTER ST. 48.9 FT. WD. AND
THE NORTH/SOUTH PUBLIC ALLEY, 20 FT. WD.
IN THE BLOCK BOUND BY
VERMONT, WABASH, BAGLEY AVE.
AND NEW YORK CENTRAL RXR

CITY OF DETROIT
CITY ENGINEERING DIVISION
SURVEY BUREAU

JOB NO. 01-01

DRWG. NO. X 785