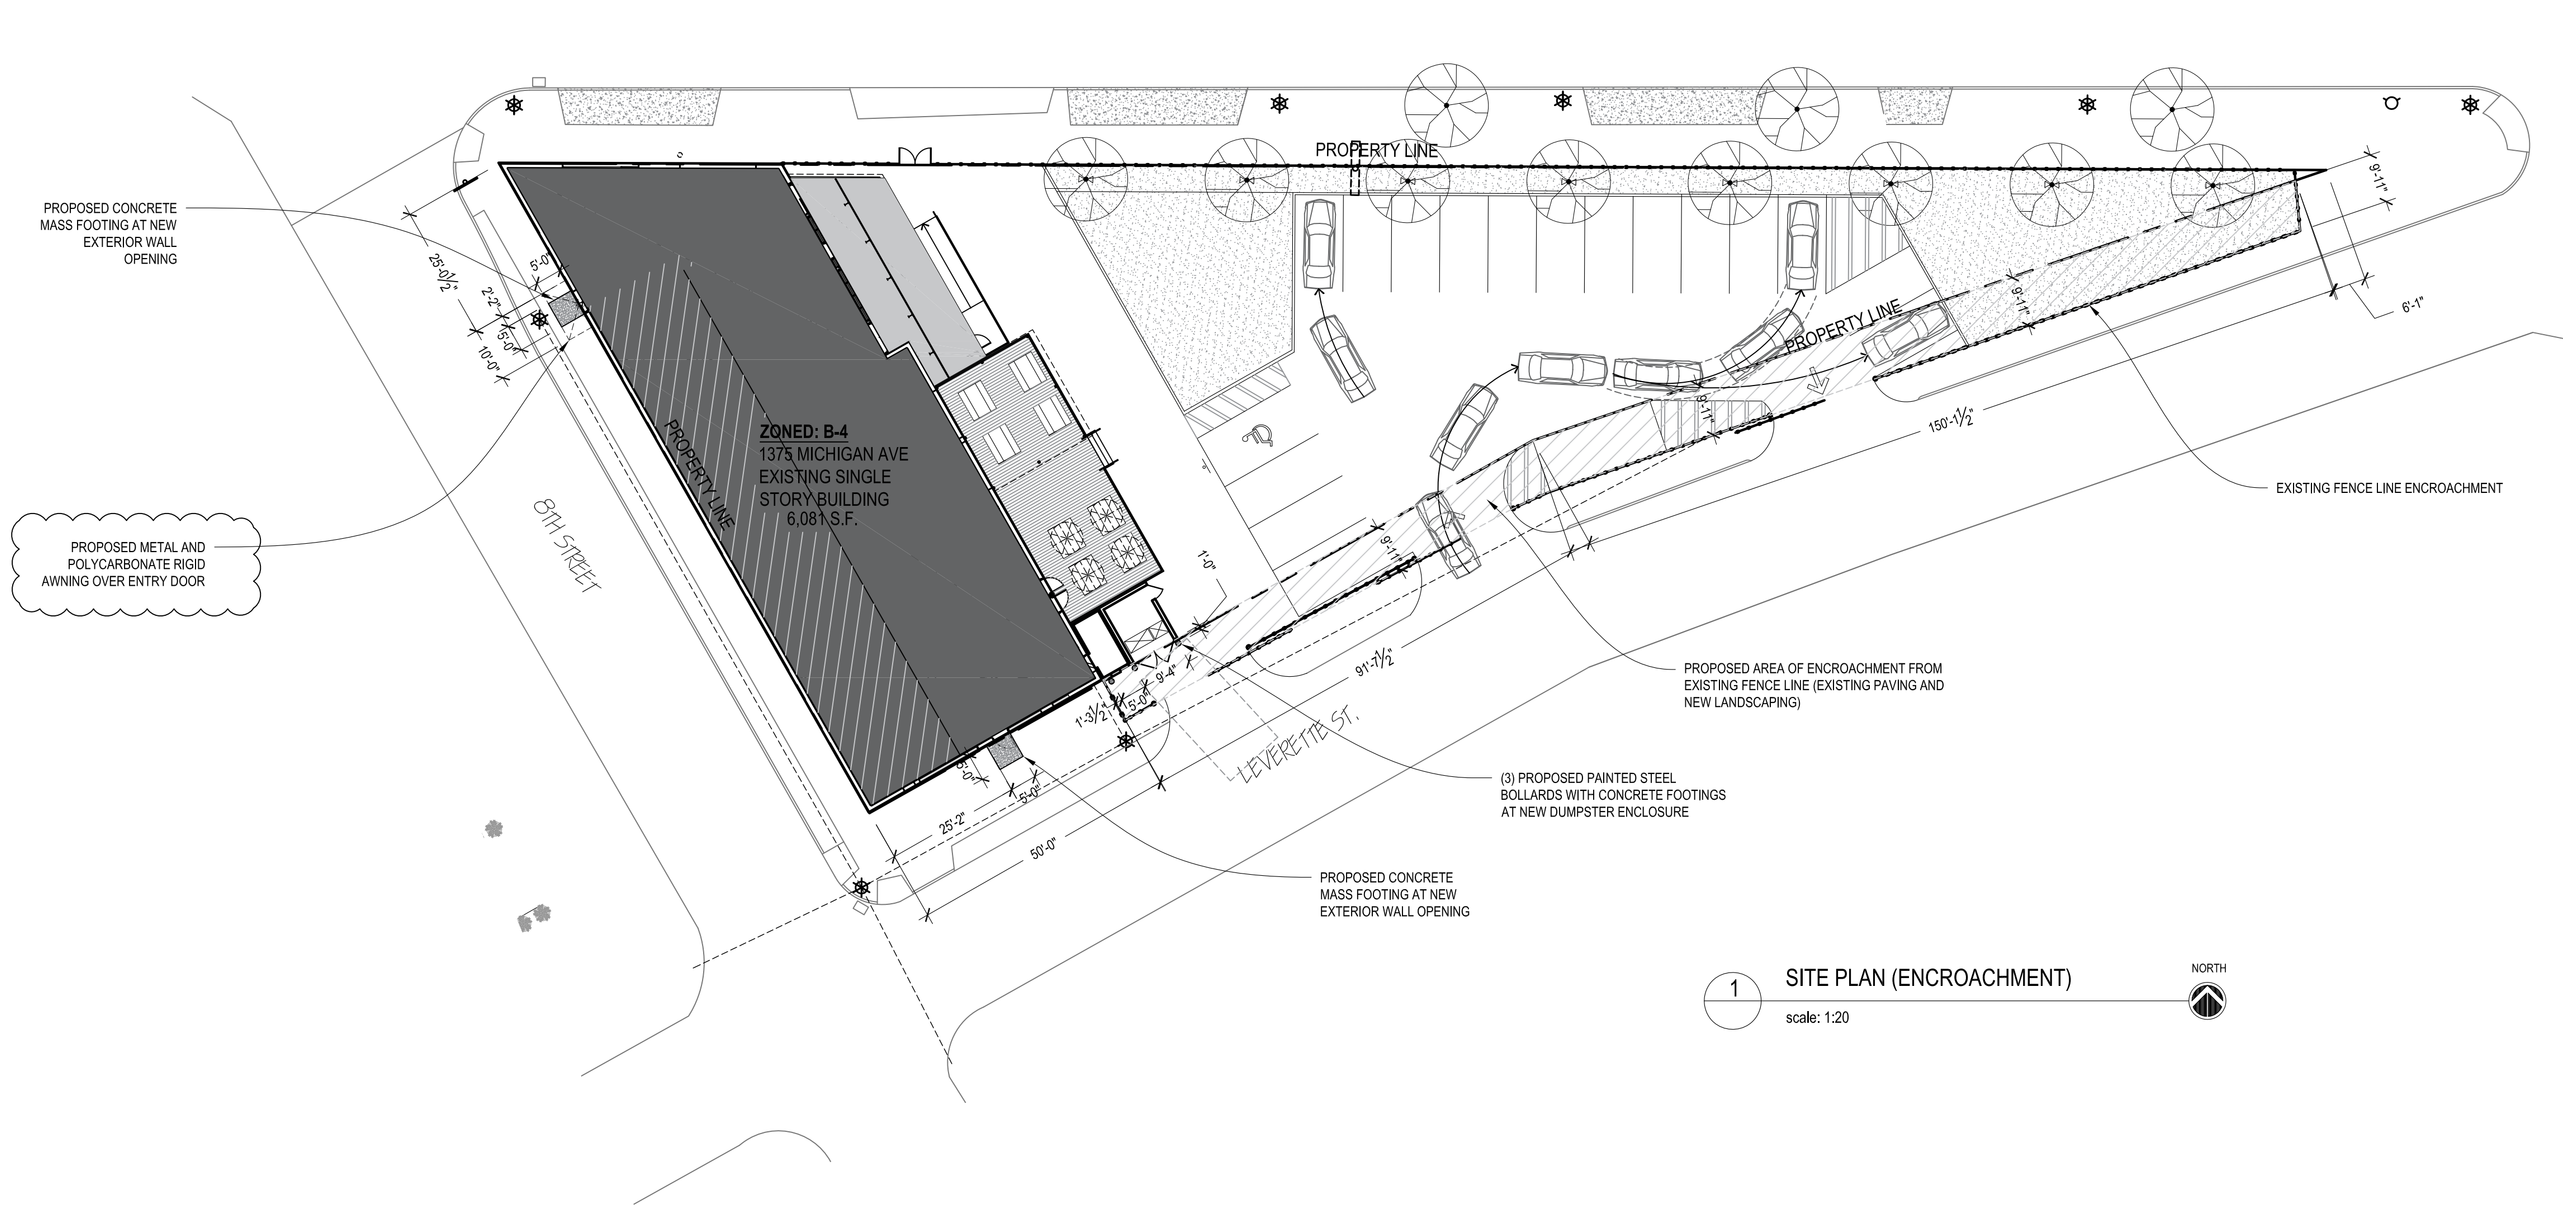

1 SITE PLAN (ENCROACHMENT)

scale: 1:20

RONANDROMAN
architects et al.
275 E. Frank St., Birmingham MI 48009
o) 248.723.5790 f) 248.723.5795

Project:

DETROIT AXE
NEW BAR AND AXE THROWING VENUE
1375 MICHIGAN AVE, DETROIT MI, 48226

Seal:

STATE OF MICHIGAN
ROMAN BONISLAVSKI
ARCHITECT
No. 37397
LICENSED ARCHITECT

Issue Date:

ENCROACHMENT	7/10/2020
REV	7/22/2020
REV	9/23/2020

Sheet Title:

SITE PLAN

Sheet Number:

SP-101