PETITION ID MAP-21-65
BAGLEY DEDICATION

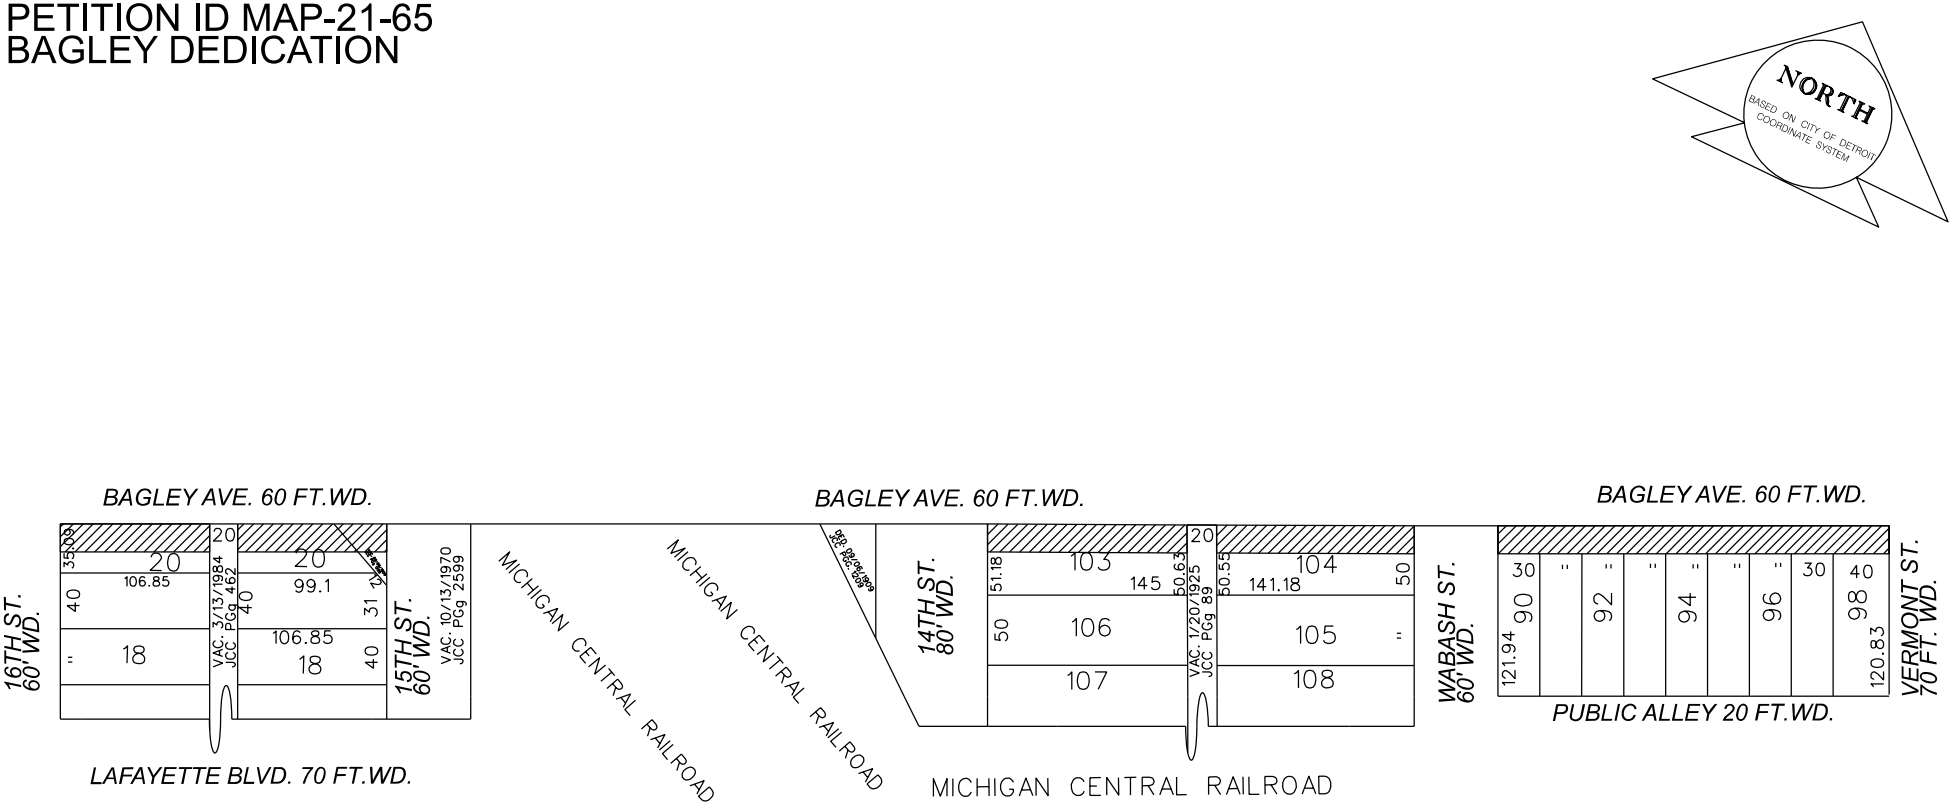

- 20' WIDE DEDICATION

DRAWN BY MC	CHECKED
DATE 08-26-2022	APPROVED JD

REQUEST DEDICATION OF NORTHERLY 20' OF PARCELS ADJCENT TO BAGLEY AVE 60 FT. WD. BETWEEN THE WESTERLY LINE OF VERMONT ST AND THE EASTERLY LINE OF 16TH ST.

CITY OF DETROIT
CITY ENGINEERING DIVISION
SURVEY BUREAU

CARTO 18 A

(FOR OFFICE USE ONLY)