PETITION ID MAP-22-55

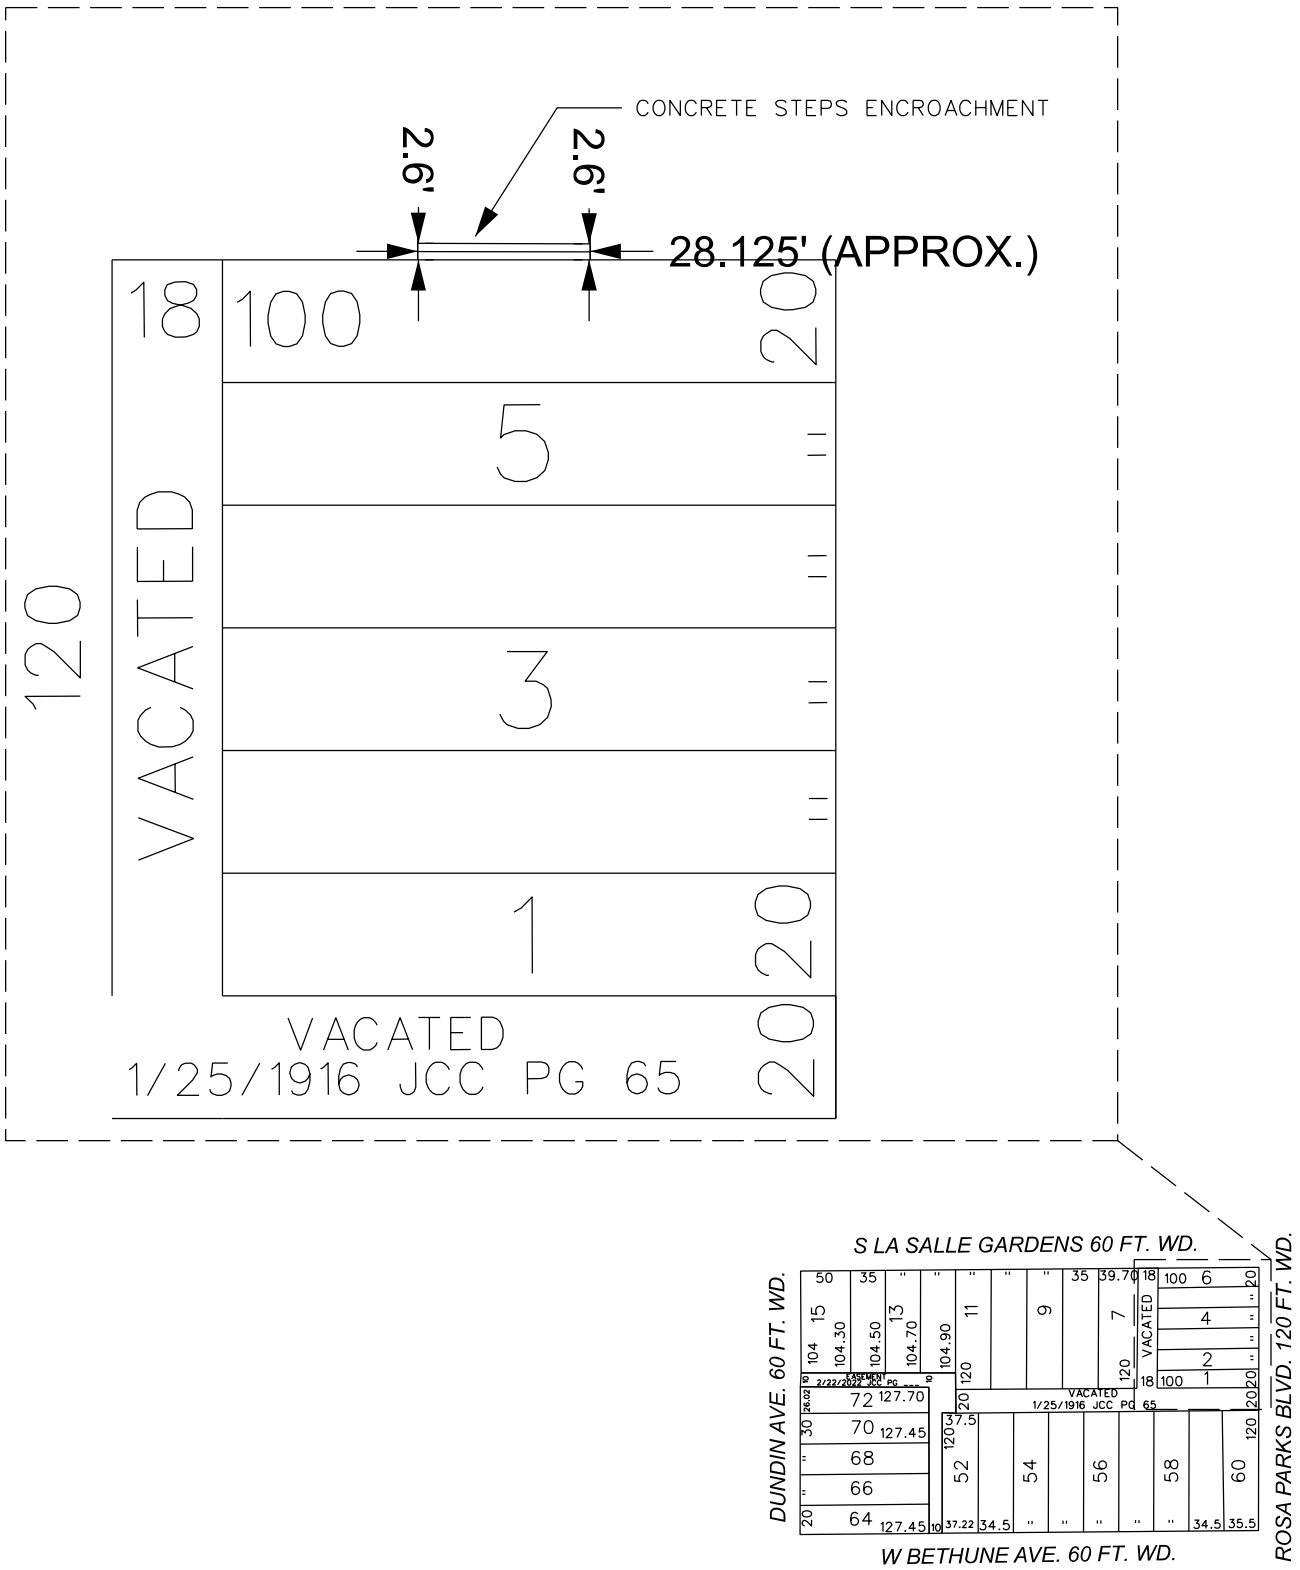

(FOR OFFICE USE ONLY)

CARTO 21 A

B					
A					
DESCRIPTION		DRWN	CHKD	APPD	DATE
REVISIONS					
DRAWN BY MC	CHECKED				
DATE 07-26-22	APPROVED JD				

DOCUMENTING EXISTING
ENCROACHMENT INTO
S LA SALLE GARDENS (60 FT. WD.) ROW

CITY OF DETROIT
CITY ENGINEERING DIVISION
SURVEY BUREAU

JOB NO.

DRWG. NO. MAP-22-55