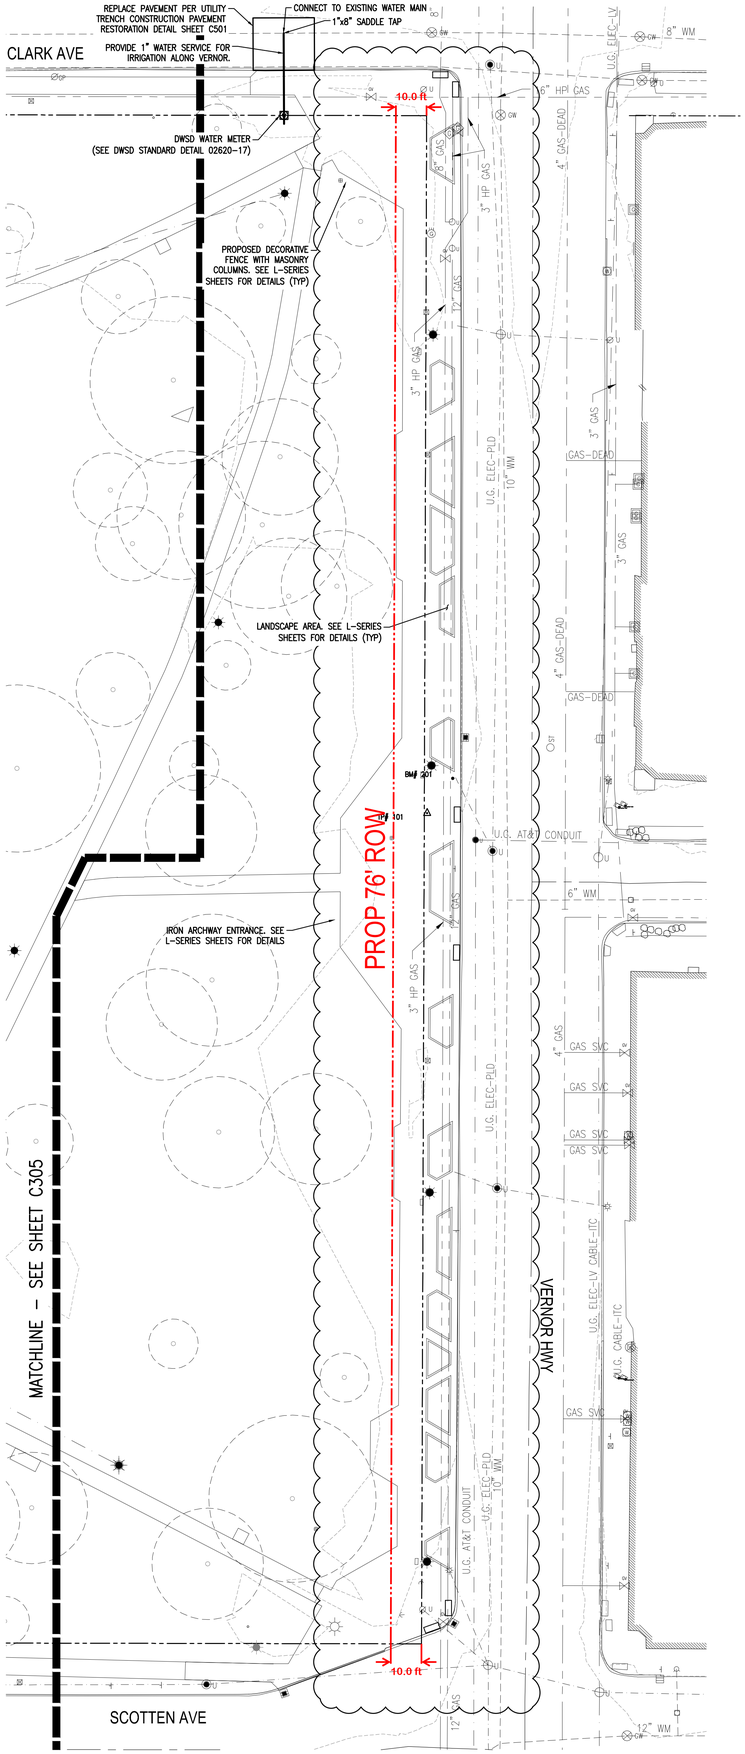

HamiltonAnderson
architecture landscape architecture urban design

Hamilton Anderson Associates
1435 Randolph, Suite 200
Detroit, Michigan 48226
p 313 964 0270 f 313 964 0170
www.hamilton-anderson.com

OWNER
City of Detroit / General Services Department
18100 Meyers Rd
Detroit, MI 48235
P 313 224 3484

CIVIL ENGINEER
OHM Advisors
1145 Griswold St, Suite 200
Detroit, MI 48226
P 313 481 1250

Know what's **below.**
Call before you dig.

SCALE: 1" = 20'-0"
0' 20' 40' 60'

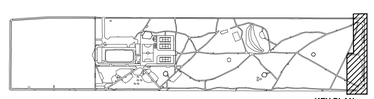
KEY PLAN

Client
City of Detroit
General Services Department

Registration Seal

BULLETIN #3	18 MAR 2022
ISSUE FOR CONSTRUCTION	13 SEP 2021
ISSUE FOR BID	9 MAR 2020

Project
CLARK PARK IMPROVEMENT PLAN - PHASE 1A

Drawing Title
UTILITY PLAN

Project Number: 2018183.00
Drawn By: AFT Approved By: PMD
Scale: 1 INCH = 20 FEET

Drawing No.
C306