Sheet Size: 30" x 42"
- Template Version

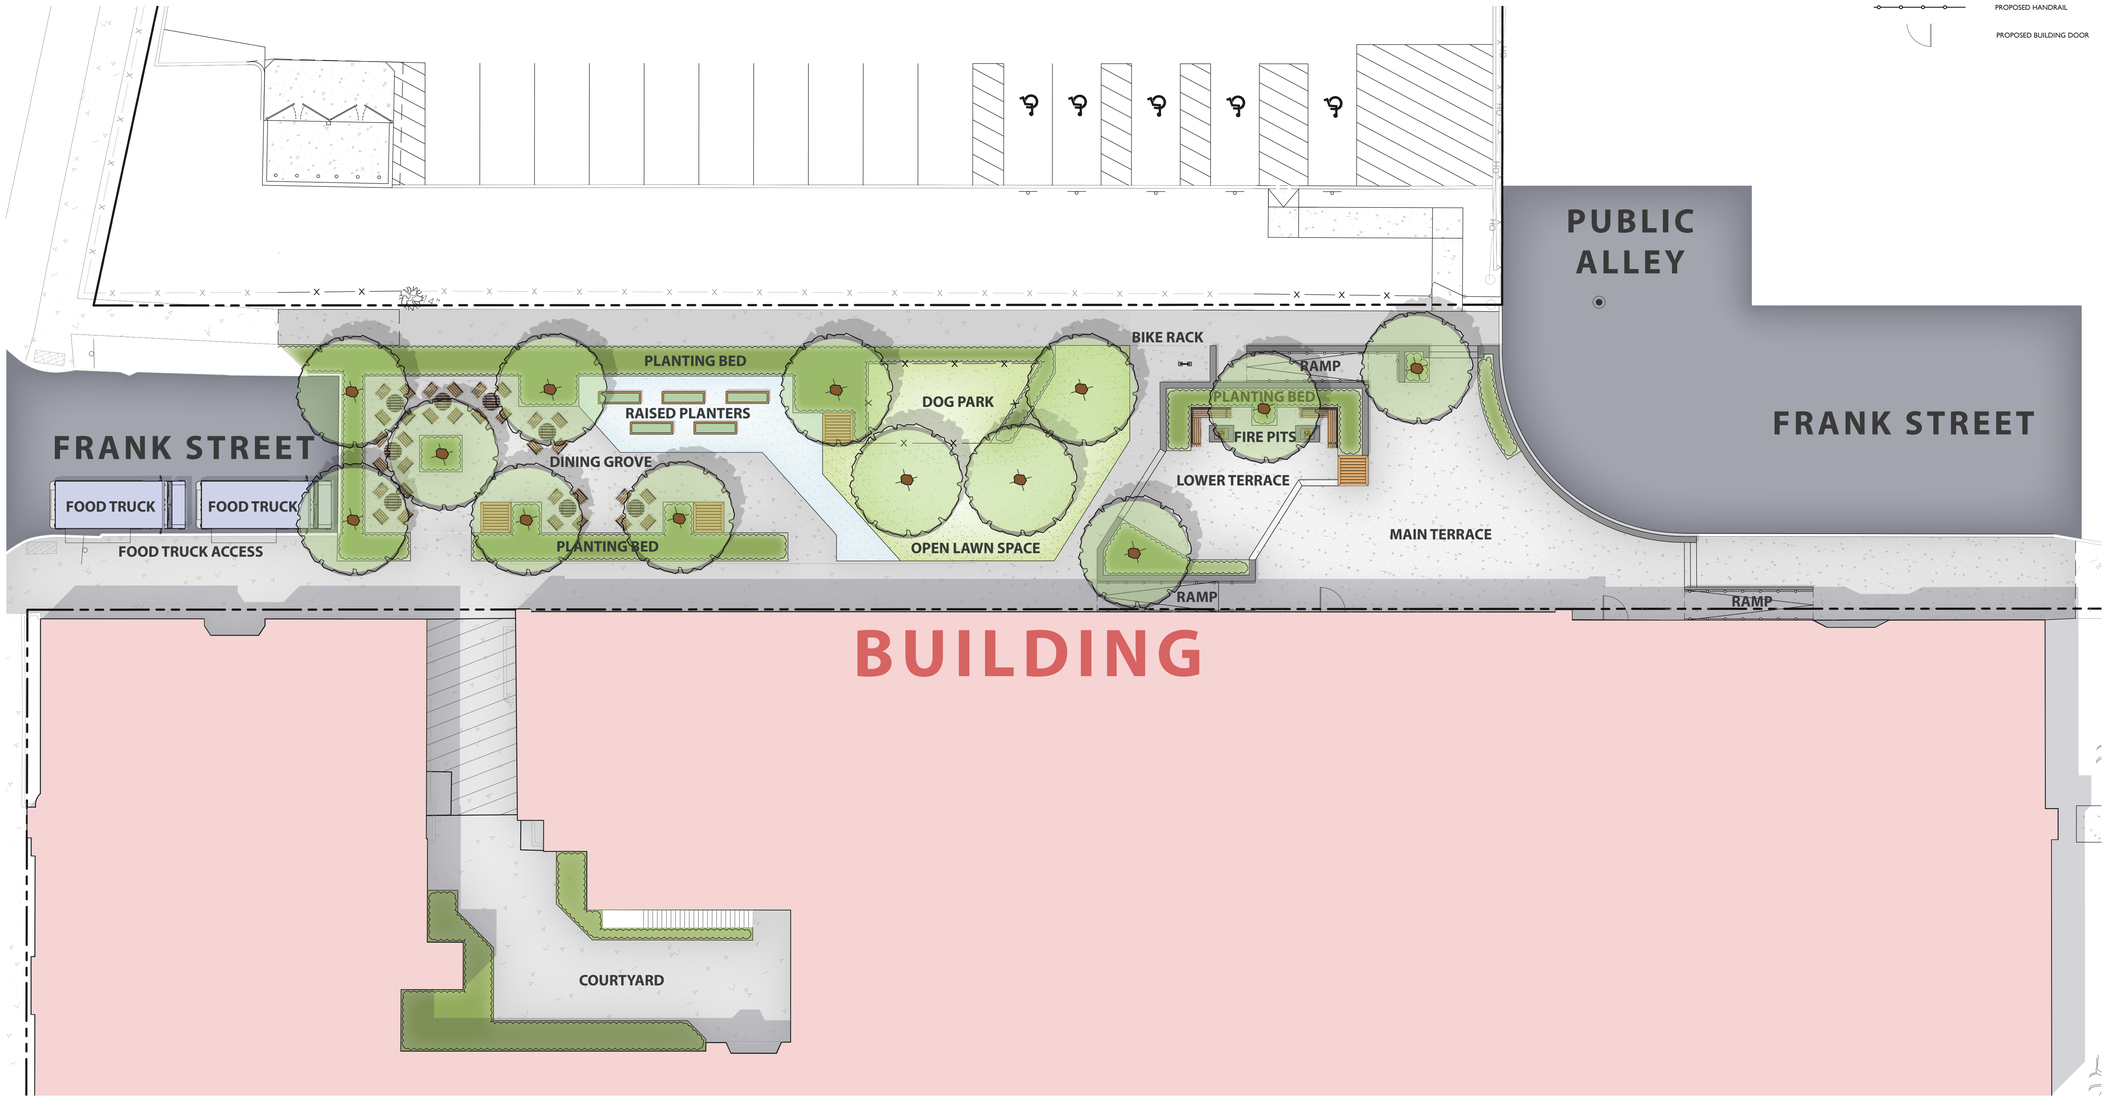

SYMBOL	DESCRIPTION
	PROPERTY LINE
	PROPOSED CURB
	PROPOSED FLUSH CURB
	PROPOSED SIGNS / BOLLARDS
	BUILDING
	PROPOSED CONCRETE
	PROPOSED SCREENING FENCE
	PROPOSED HANDRAIL
	PROPOSED BUILDING DOOR

10' 0' 10' 20'
GRAPHIC SCALE IN FEET
1" = 10'

HamiltonAnderson
architecture landscape architecture urban design

Hamilton Anderson Associates, Inc
1435 Randolph Suite 200
Detroit, Michigan 48226
p 313 964 0270 f 313 964 0170
www.hamilton-anderson.com

MEP Engineer — MEP Engineering, 6402 S Troy Cir, Centennial, CO 80111, 303.936.1633
Structural Engineer — SDI Structures, 275 Liberty, Ann Arbor, MI 48104, 734.213.6090
Civil Engineer — Stonefield Engineering, 607 Shelby St. # 200, Detroit, MI 48226, 248.247.1115

STONEFIELD engineering & design
Detroit, MI • New York, NY • Rutherford, NJ
Princeton, NJ • Tampa, FL • Boston, MA
www.stonefieldeng.com
607 Shelby Suite 200, Detroit, MI 48226
Phone 248.247.1115

PROJECT NORTH
TRUE NORTH

Client
QFactor / Invest Detroit / Midtown Detroit

950 Selden St.
Detroit, MI 48201

Key Plan

PROGRESS DD SET	01/15/2021

Project
INDUSTRY Detroit

Drawing Title
FRANK STREET COMMUNITY SPACE

Project Number: DET-200015
Drawn By: KTH / ERW Approved By: JRC
Scale: 1" = 10'-0"
Seal:

Signature:

Drawing No:
2 OF 3

Sheet Size: 30" x 42"
- Template Version

FOOD TRUCK

OPEN AND LAWN AREA

SITE AMENITIES

HamiltonAnderson
architecture landscape architecture urban design

Hamilton Anderson Associates, Inc
1435 Randolph Suite 200
Detroit, Michigan 48226
p 313 964 0270 f 313 964 0170
www.hamilton-anderson.com

MEP Engineer	MEP Engineering 6402 S Troy Cir. Centennial, CO 80111 303.936.1633
Structural Engineer	SDi Structures 275 Liberty Ann Arbor, MI 48104 734.213.6090
Civil Engineer	Stonefield Engineering 607 Shelby St. # 200 Detroit, MI 48226 248.247.1115

STONEFIELD
engineering & design
Detroit, MI · New York, NY · Rutherford, NJ
Princeton, NJ · Tampa, FL · Boston, MA
www.stonefieldeng.com

607 Shelby Suite 200, Detroit, MI 48226
Phone 248.247.1115

PROJECT NORTH

TRUE NORTH

Client
QFactor / Invest Detroit / Midtown Detroit

950 Selden St.
Detroit, MI 48201

Key Plan

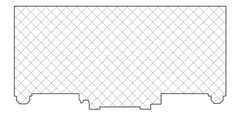

PROGRESS DD SET	01/15/2021

Project
INDUSTRY Detroit

Drawing Title
FRANK STREET COMMUNITY SPACE PHOTO BOARD

Project Number: DET-200015

Drawn By: KTH / ERW Approved By: JRC

Scale: N.T.S.

Seal:

Signature:

Drawing No:
3 OF 3