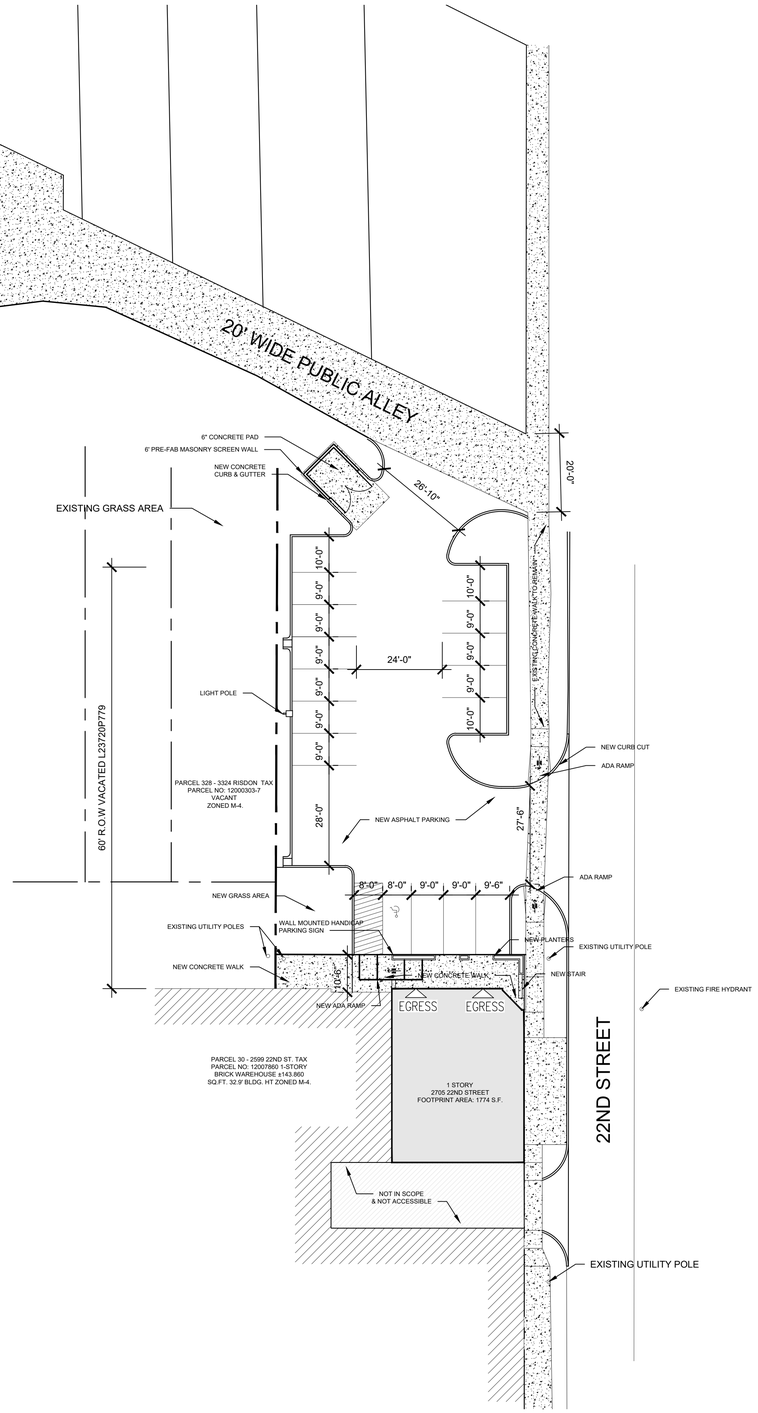

North

1 / A0.1 Site Plan

1" = 10'-0"

DAVID F. IANNUZZI
No. 1301062169
LICENSED ARCHITECT
STATE OF MICHIGAN
9/29/2022

Iannuzzi Studio
ARCHITECTURE + DESIGN

1410 Service St. Suite 202
Detroit, MI 48207

T: 313.625.9500
IannuzziStudio.com

PROJECT:

TRVST
2705 22nd Street
Detroit, MI 48216

DATE:	ISSUED FOR:
06 - 19 - 2020	PERMIT REVISION #1
05 - 12 - 2022	PERMIT REVISION #2
09 - 29 - 2022	PERMIT REVISION #3

Owner:
23rd Street Holding Company

Architect:
Iannuzzi Studio PLLC
1410 Service St. Suite 202
Detroit, MI 48207

Contact: David Iannuzzi, AIA
T: 313.625.9500
di@iannuzzistudio.com

General Contractor:
Rockford Construction
601 First St. NW
Grand Rapids, MI 49504
616-285-6933

Civil Engineer:
Diffin-Umlor
49287 West Road
Wixom, MI 48393

MEP:
MA Engineering
200 E. Brown St.
Birmingham, MI 48009

SHEET NUMBER:

A0.1

SHEET TITLE:
ARCHITECTURAL SITE PLAN

©Iannuzzi Studio PLLC 2019