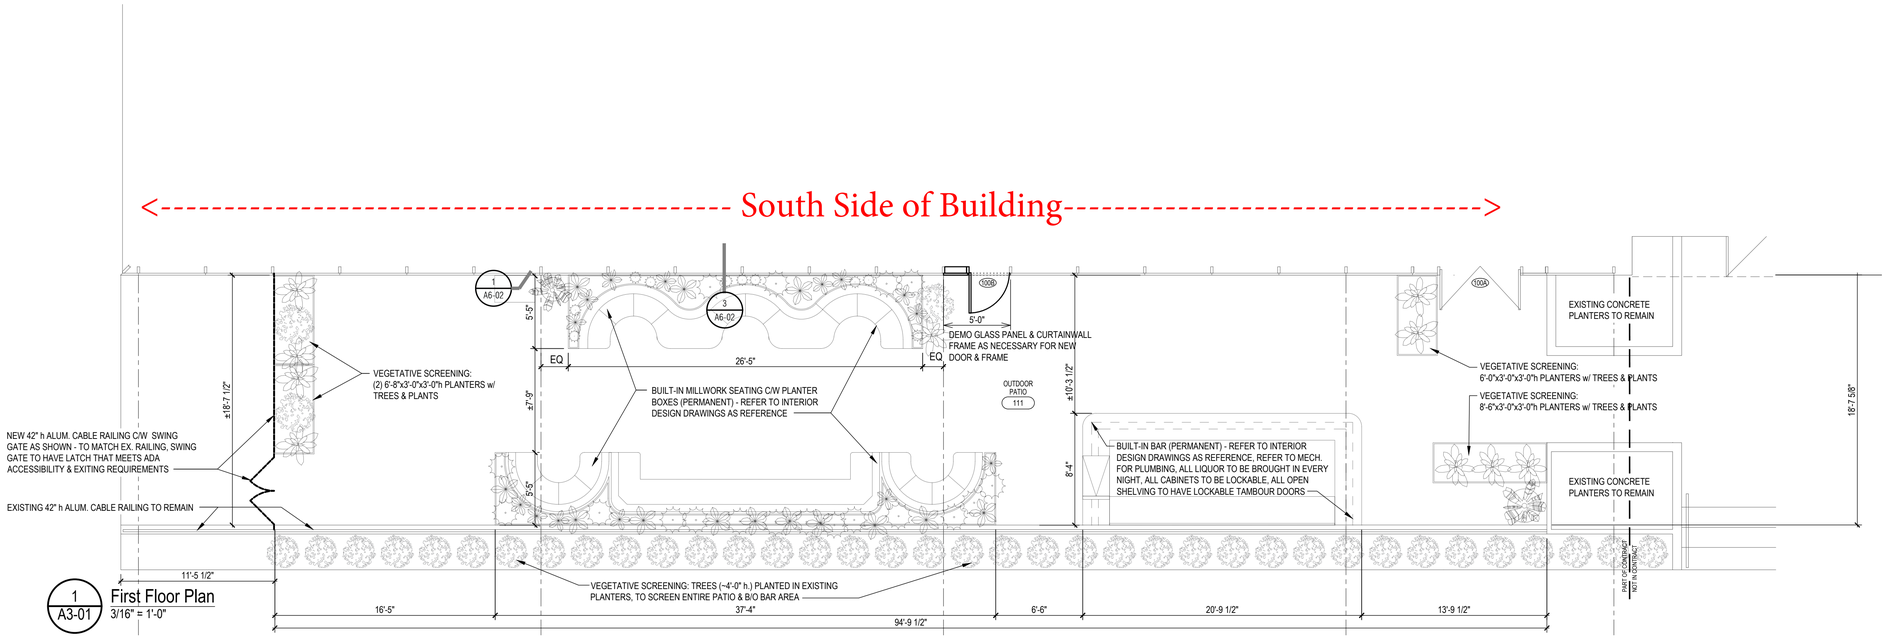

1 A3-01 First Floor Plan
3/16" = 1'-0"

3 Existing Outdoor Patio Photo Provided For Reference Only