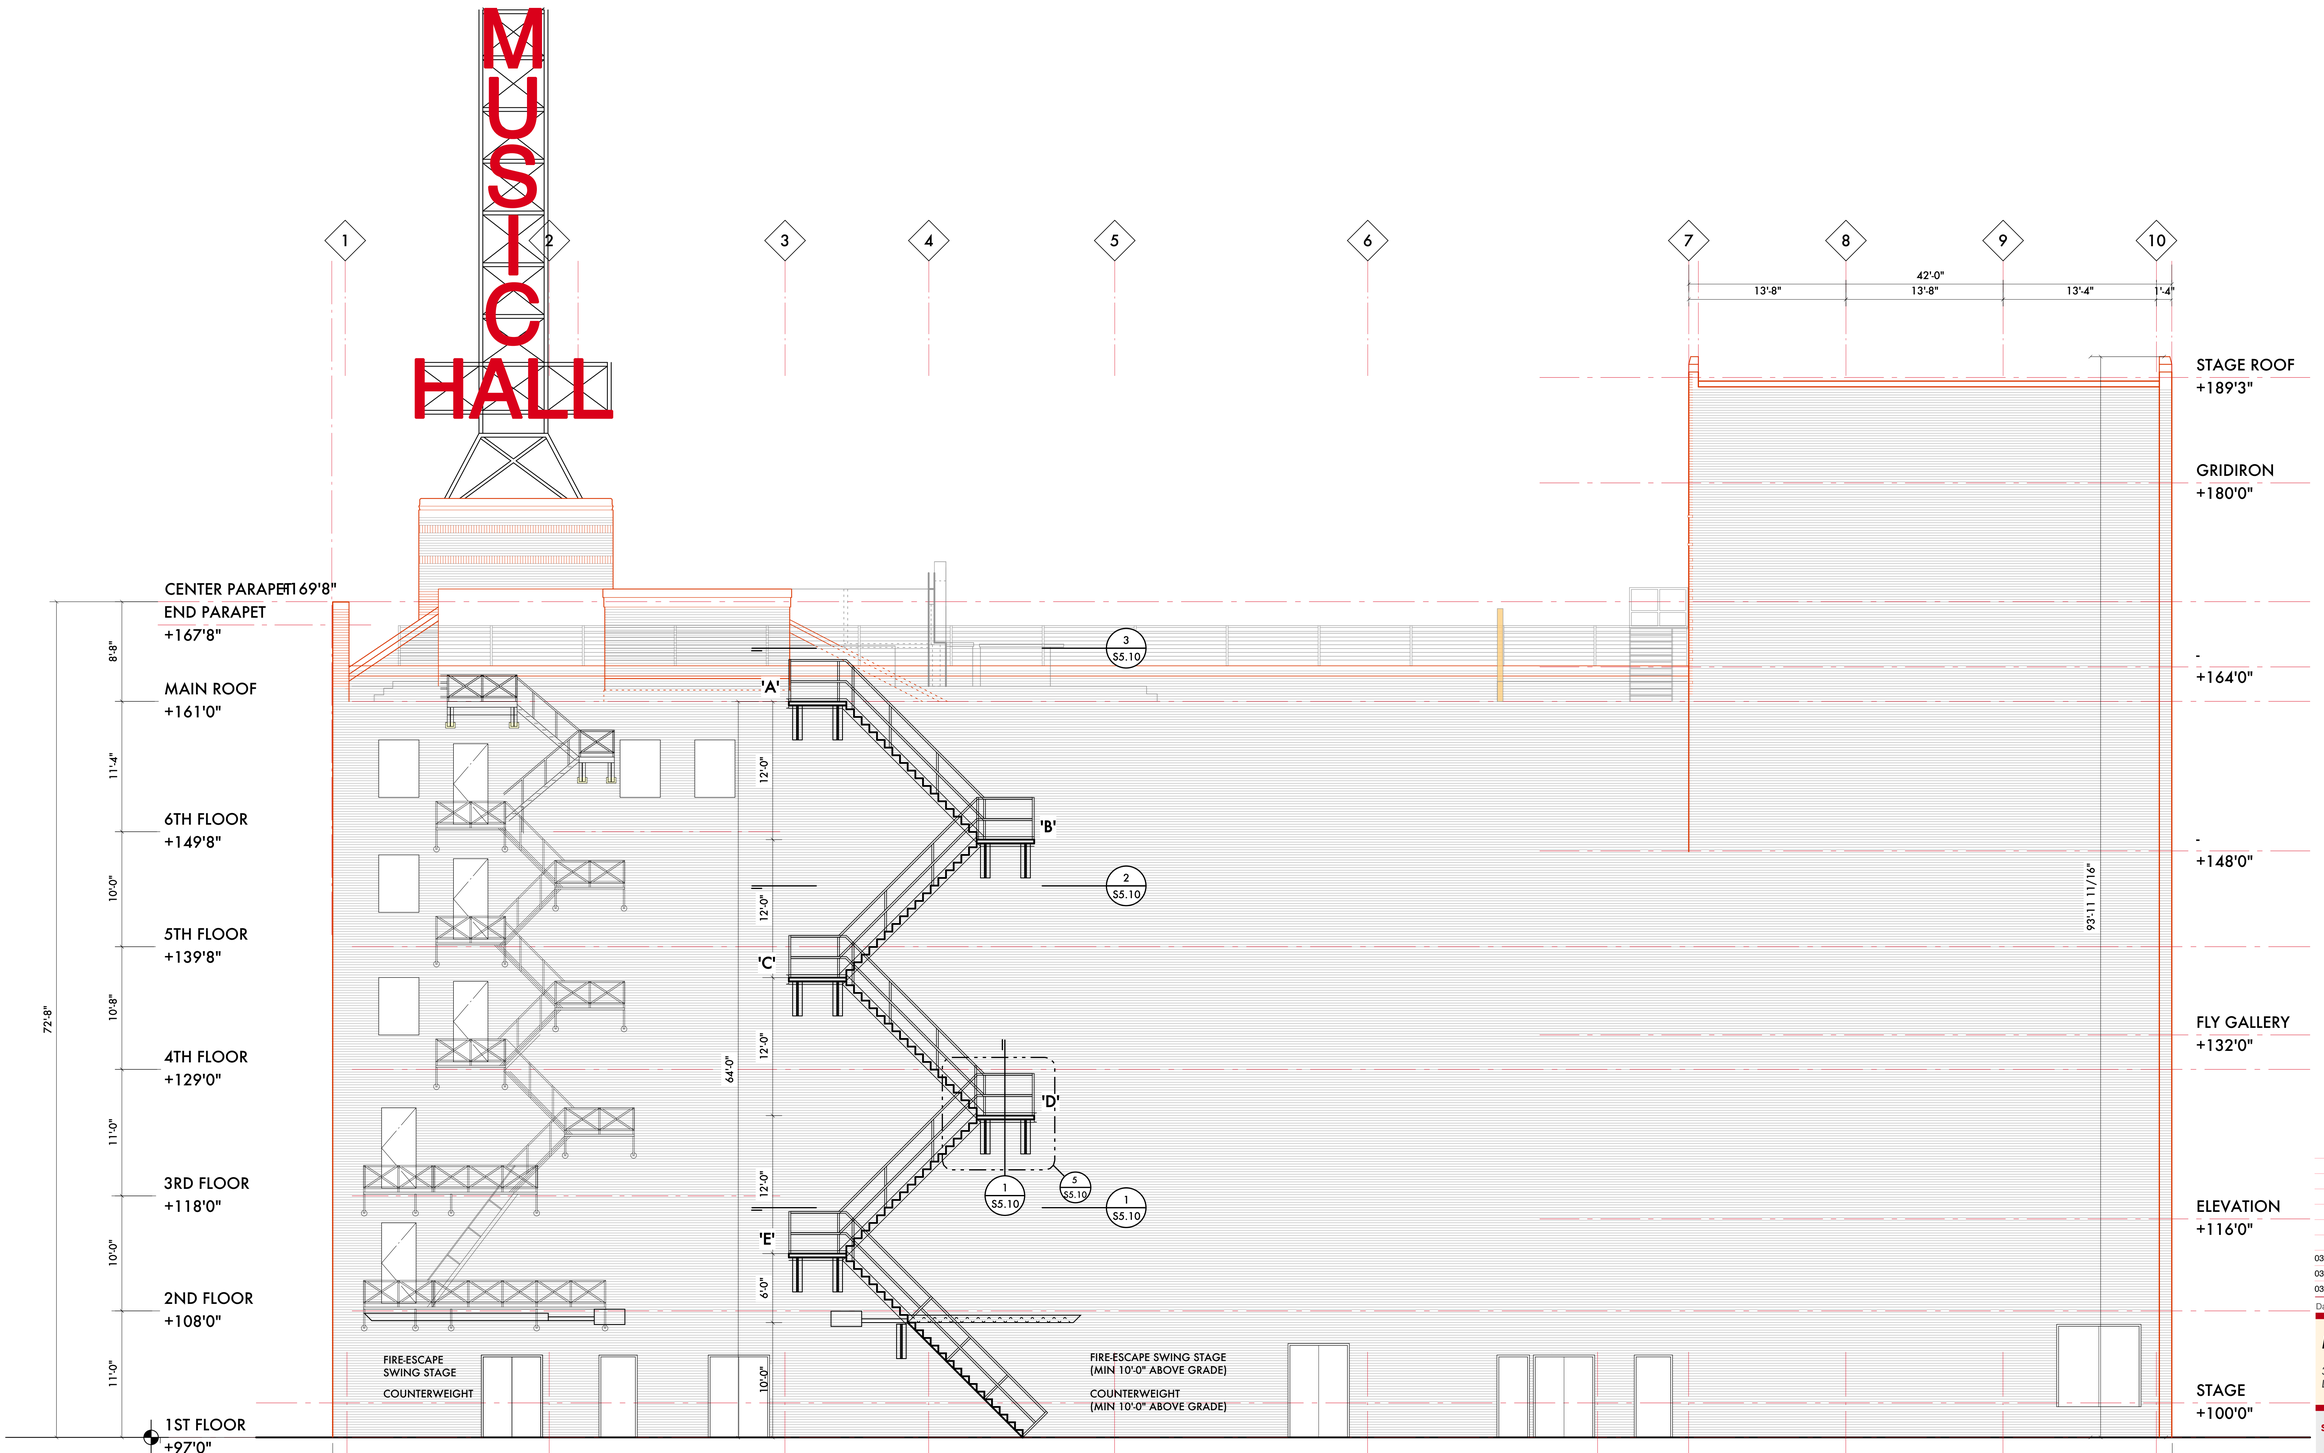

B FIRE ESCAPE AT ALLEY WEST ELEVATION
SCALE: 3/16" = 1'-0"

Date:	Issued For:
03/30/23	MAP-23-48
03/16/23	ADD #4 - Fire Review Comments
03/10/23	ADD #3 - Review Comments

Music Hall
350 Madison
Detroit, Michigan 48226

studiozONE : DETROIT
architectural urban interior DESIGN
350 Madison Avenue
4th Floor
Detroit, Michigan 48226
313 549 2790 [p]
jpb@ware-house.com
studiozonedetroit.com

Project Number: 2012-06

Sheet Title:
FIRE ESCAPE AT ALLEY STRUCTURAL ELEVATION

Sheet Number:
S5.10

© 2023 studiozONE, llc