VACATION OF JOHN R RIGHT-OF-WAY WITH A RESERVATION OF
A PUBLIC UTILITY EASEMENT

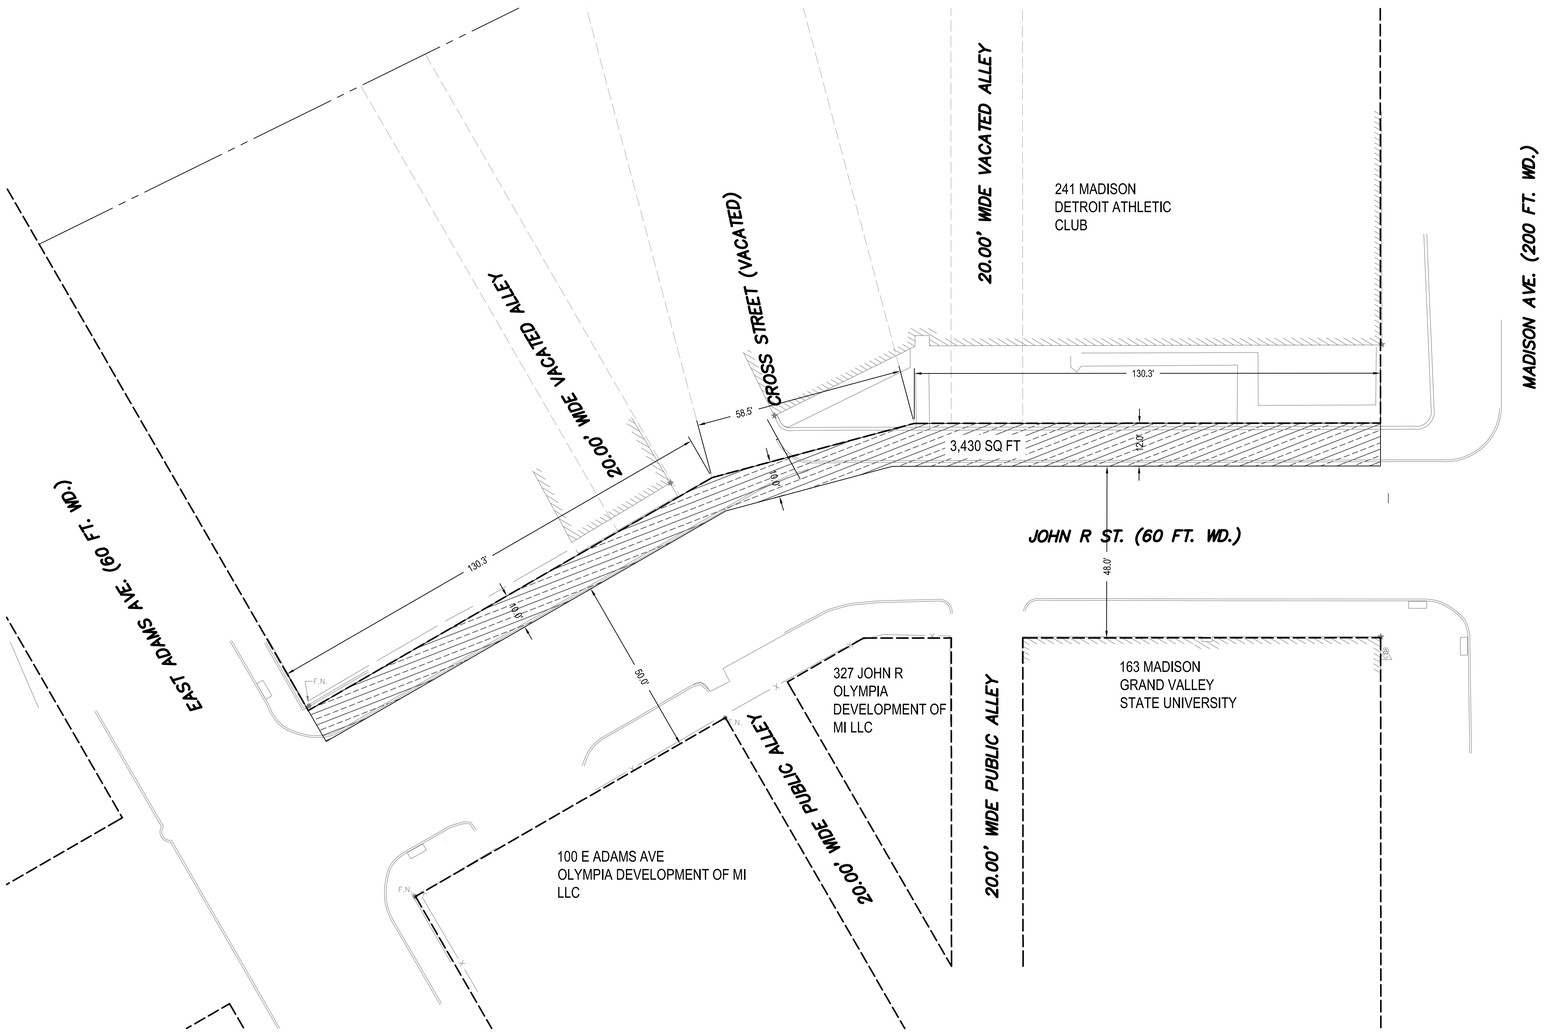

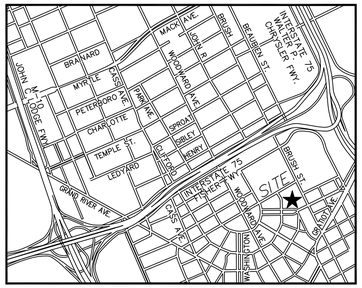

LOCATION MAP
(NOT TO SCALE)

N

0 20' 40'
SCALE: 1" = 20'

giffels webster

Engineers
Surveyors
Planners
Landscape Architects

28 West Adams Road
Suite 1200
Detroit, MI 48226
p (313) 962-4442
f (313) 962-5068
www.giffelswebster.com

Executive:	MM
Manager:	MM
Designer:	FG
Quality Control:	MM
Section:	PRIVATE CLAIM 1

Professional Seal:

811
Know what's **below.**
Call before you dig.

DATE:	ISSUE:
08-25-2023	PETITION SUBMITTAL
01-25-2024	PETITION SUBMITTAL REVISION

Developed For:
Detroit Athletic Club

241 Madison
Detroit, Michigan 48226

(313) 442-1048

RIGHT-OF-WAY
MODIFICATIONS

JOHN R.

City of Detroit
Wayne County
MICHIGAN

Date:	08/25/2023
Scale:	1"=20'
Sheet:	C1.0
Project:	19566.01D

Copyright © 2023 Giffels Webster.
No reproduction shall be made without the
prior written consent of Giffels Webster.

V:\19566.01D DAC John R. Street Design\Design\CAD\XREF\ROW Vacation.dwg