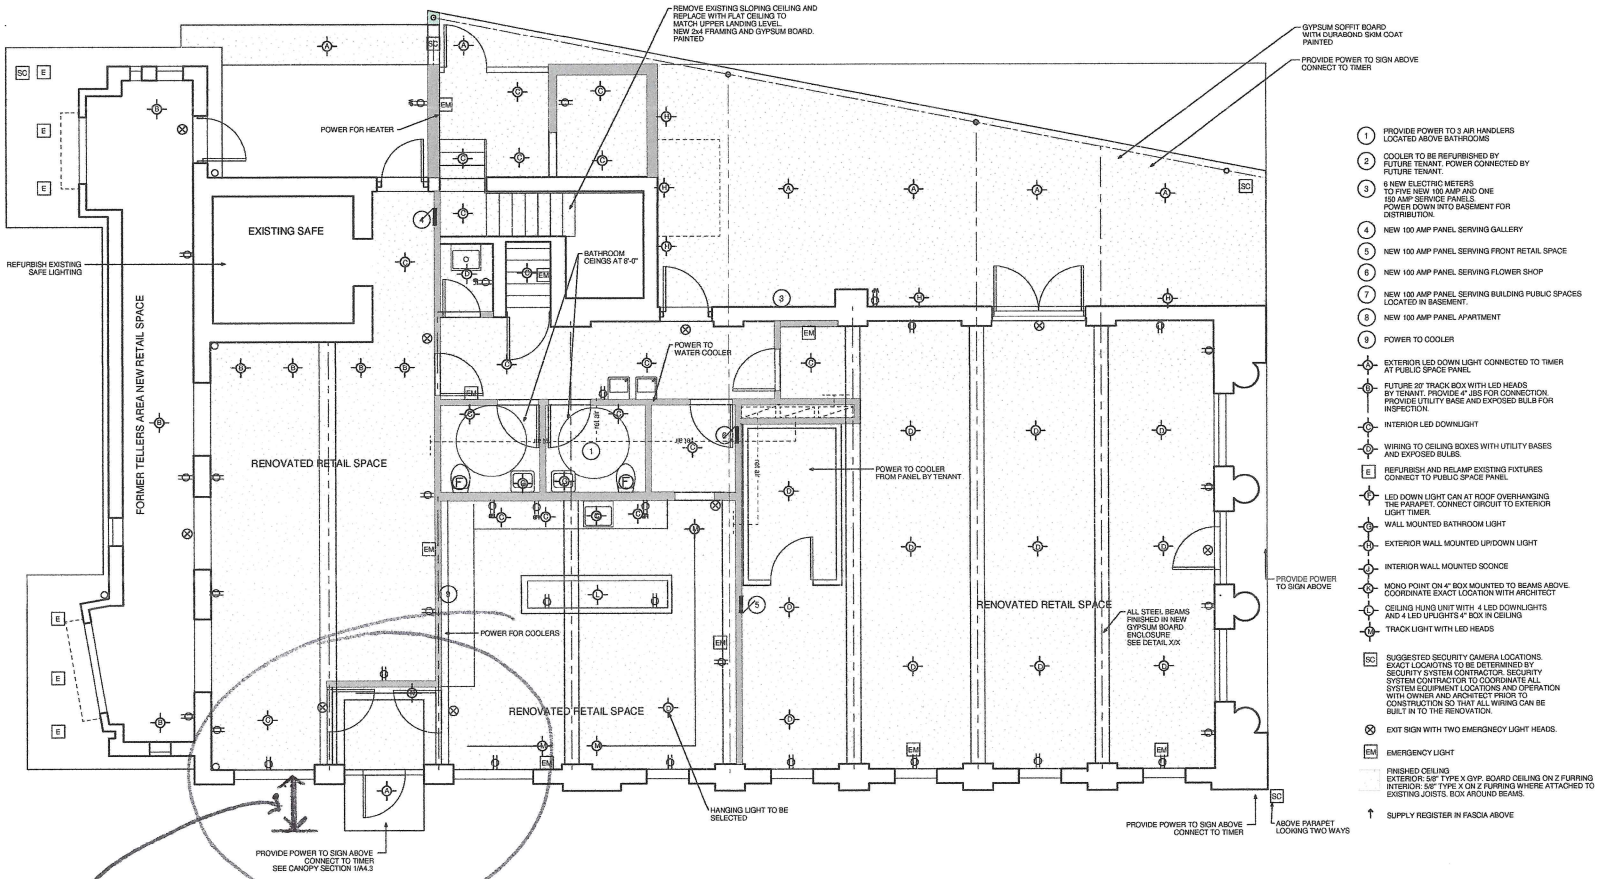

1 / A3.1 FIRST FLOOR REFLECTED CEILING AND ELECTRICAL

1/4" = 1'-0"

Projects out 2'5"

GENERAL ELECTRICAL NOTES

1. Refer to specifications for additional requirements.
2. Coordinate electrical work with other trades as required.
3. All work must be completed to the latest applicable codes.
4. These electrical layout drawings are diagramatic only. They provide a suggested layout. It is the electrical contractors responsibility to design, size wiring and provide and install all materials for a complete system to meet the performance requirements set forth in these construction documents.
5. Prior to installation do a preliminery layout of all receptacles and light fixtures for Architect and Owner review and approval.
6. All electrical fixtures to be selected by architect and provided by owner.

THESE DRAWINGS ARE TO BE USED IN CONJUNCTION WITH THE PROJECT MANUAL OF THE SAME DATE.
THESE DRAWINGS ARE THE PROPERTY OF FX ARCHITECTURE LLC. ALL RIGHTS USED, DETAILS ARE COPYRIGHT PROTECTED AND MAY NOT BE USED IN ANY PURPOSE WITHOUT THE EXPRESSED WRITTEN CONSENT OF FX ARCHITECTURE LLC.

7968

7968 KERCHEVAL
DETROIT, MI

BANYAN INVESTMENTS LLC

FX Architecture LLC
326 E. Fifth Street
Royal Oak, MI 48067
t. 248.376.9342
e. fxa@FXARCHITECTURE.com

NOT FOR CONSTRUCTION

Dates & Revisions

11.14.2014

Drawn By: FXA

Checked By: FXA

Sheet

A3.1

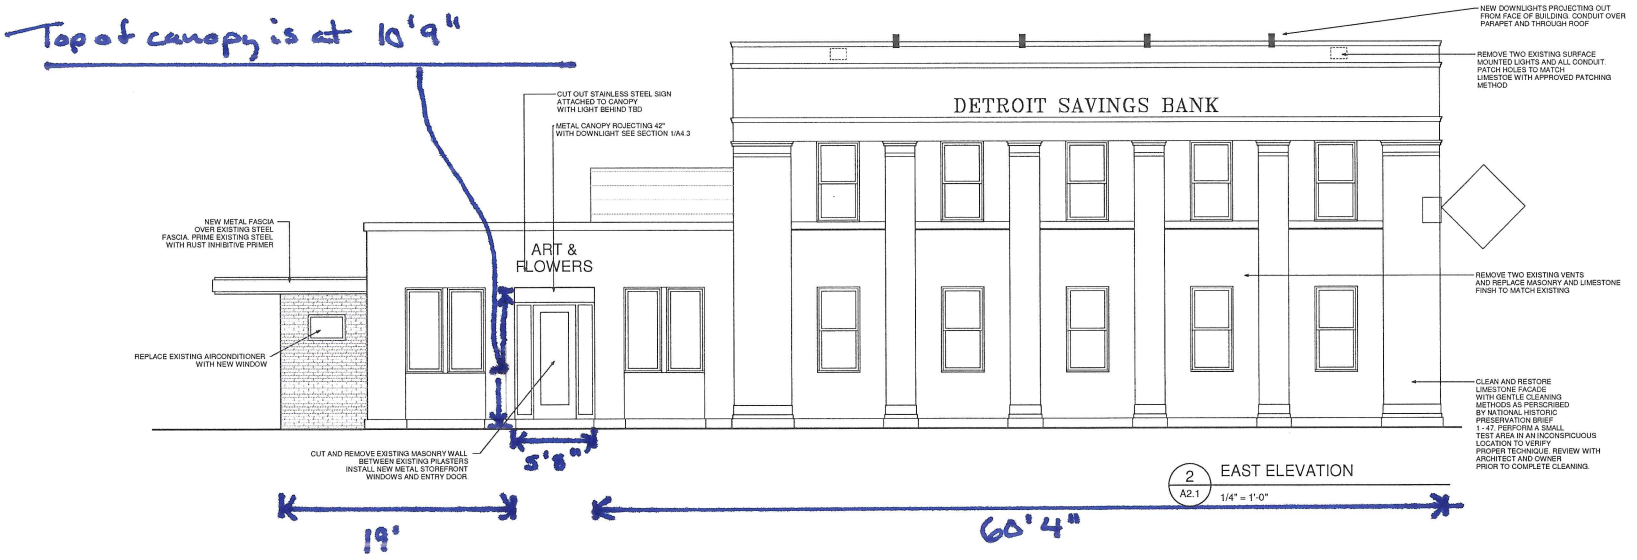

THESE DRAWINGS ARE TO BE USED IN CONJUNCTION WITH THE PROJECT MANUAL OF THE SAME DATE.
THE DESIGNS AND DETAILS ARE THE PROPERTY OF FX ARCHITECTURE LLC. THE DESIGNS AND DETAILS ARE COPYRIGHT PROTECTED AND MAY NOT BE USED FOR ANY PURPOSE WITHOUT THE EXPRESSED WRITTEN CONSENT OF FX ARCHITECTURE LLC.

7968

7968 KERCHEVAL
DETROIT, MI

BANYAN
INVESTMENTS LLC

FX
Architecture
LLC
326 E. Fifth Street
Royal Oak, MI 48067
t. 248.376.9342
e. fxa@FXARCHITECTURE.com

NOT FOR CONSTRUCTION

Dates & Revisions
11.14.2014

Drawn By: FXA

Checked By: FXA

Sheet
A2.1