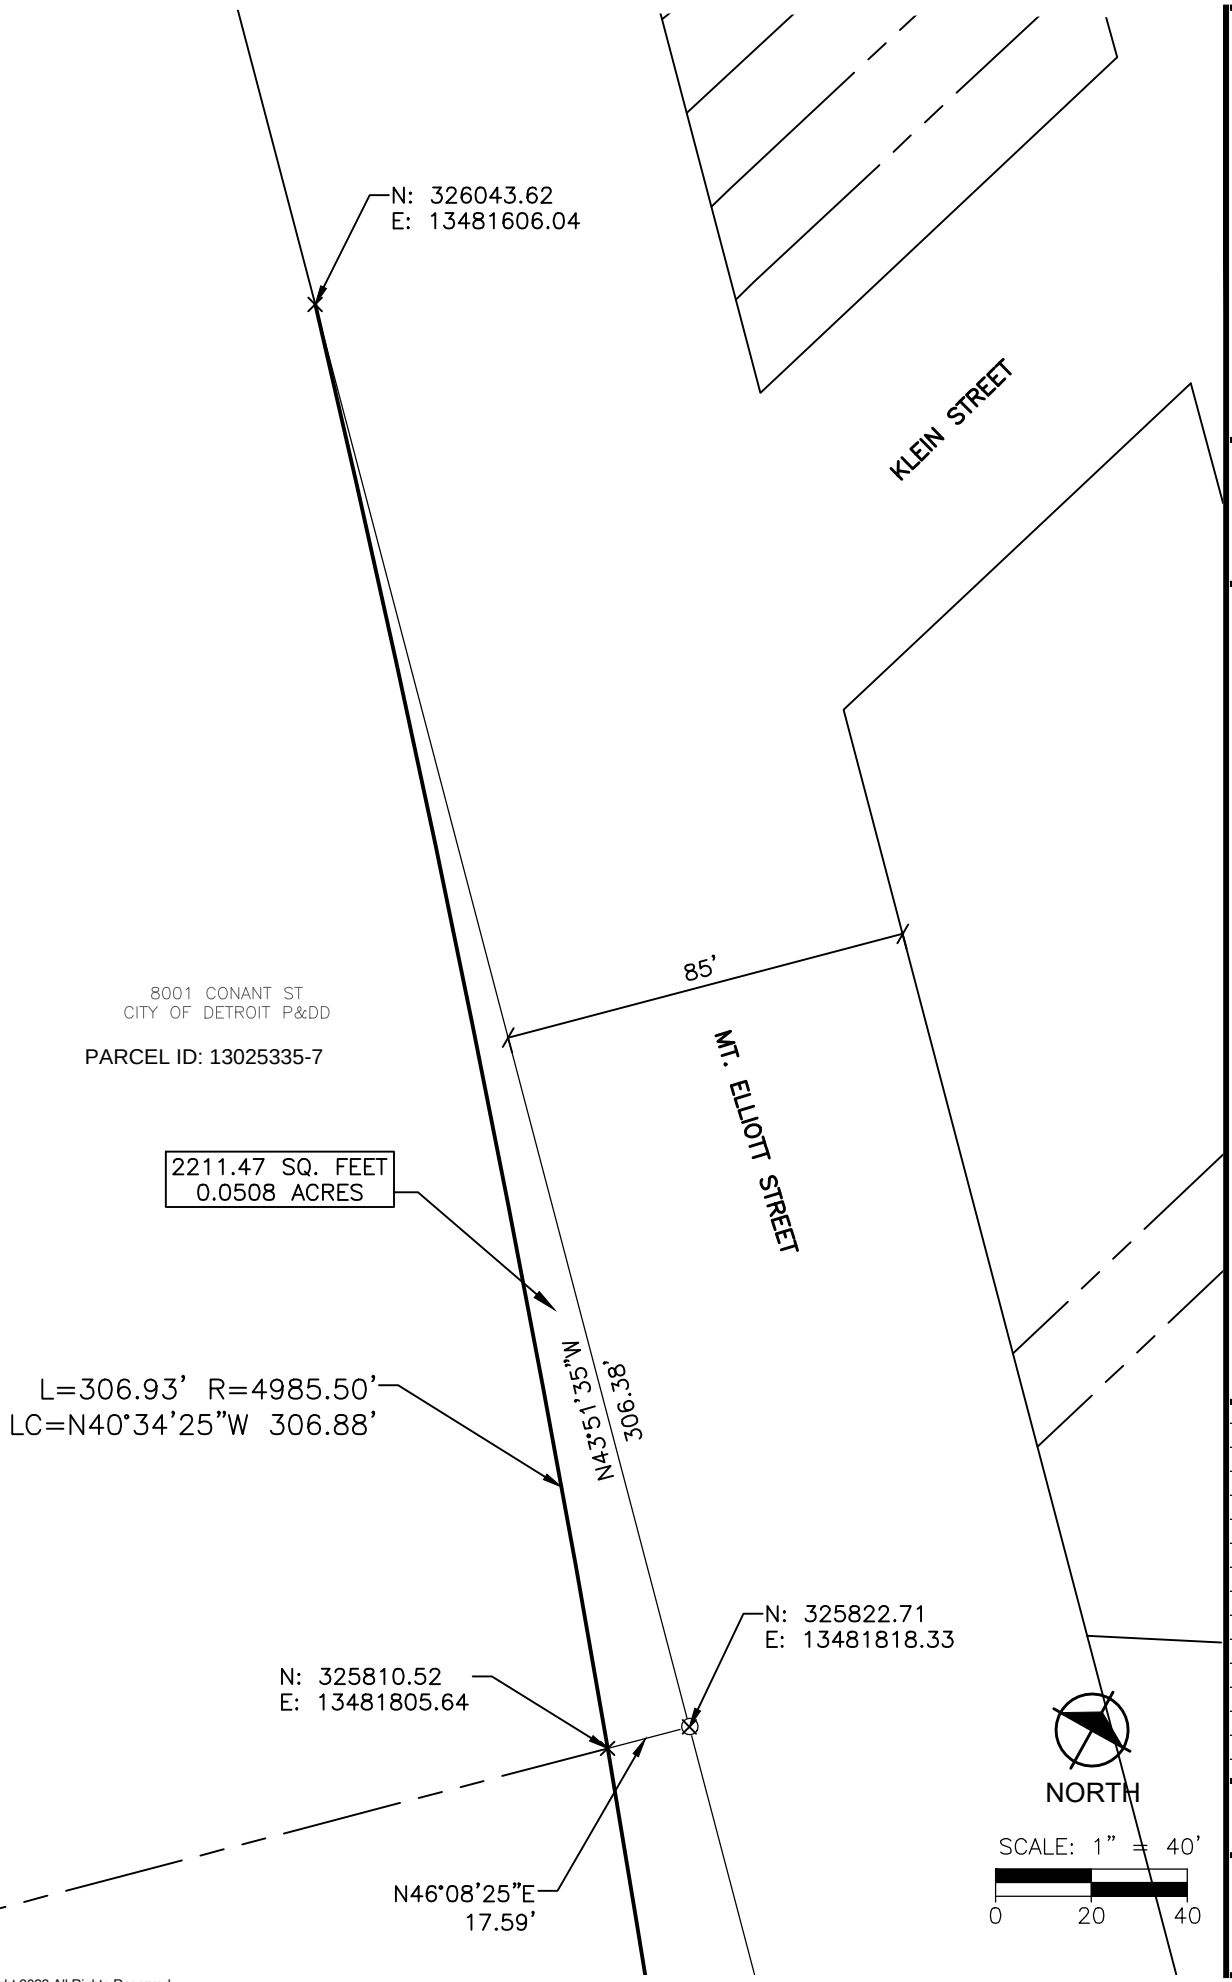

fishbeck
Engineers | Architects | Scientists | Constructors

Hard copy is intended to be 8.5"x11" when plotted. Scale(s) indicated and graphic quality may not be accurate for any other size.

City of Detroit
ROW Exhibit

PROJECT NO.
211704

FIGURE NO.
1

PLOT INFO: Z:\2021\211704\CAD\PRECD\LICENSE AREA EXHIBIT.DWG LAYOUT: 2 (2) DATE: 3/2/2023 TIME: 3:55:14 PM USER: AOFRANZON

©Copyright 2022 All Rights Reserved