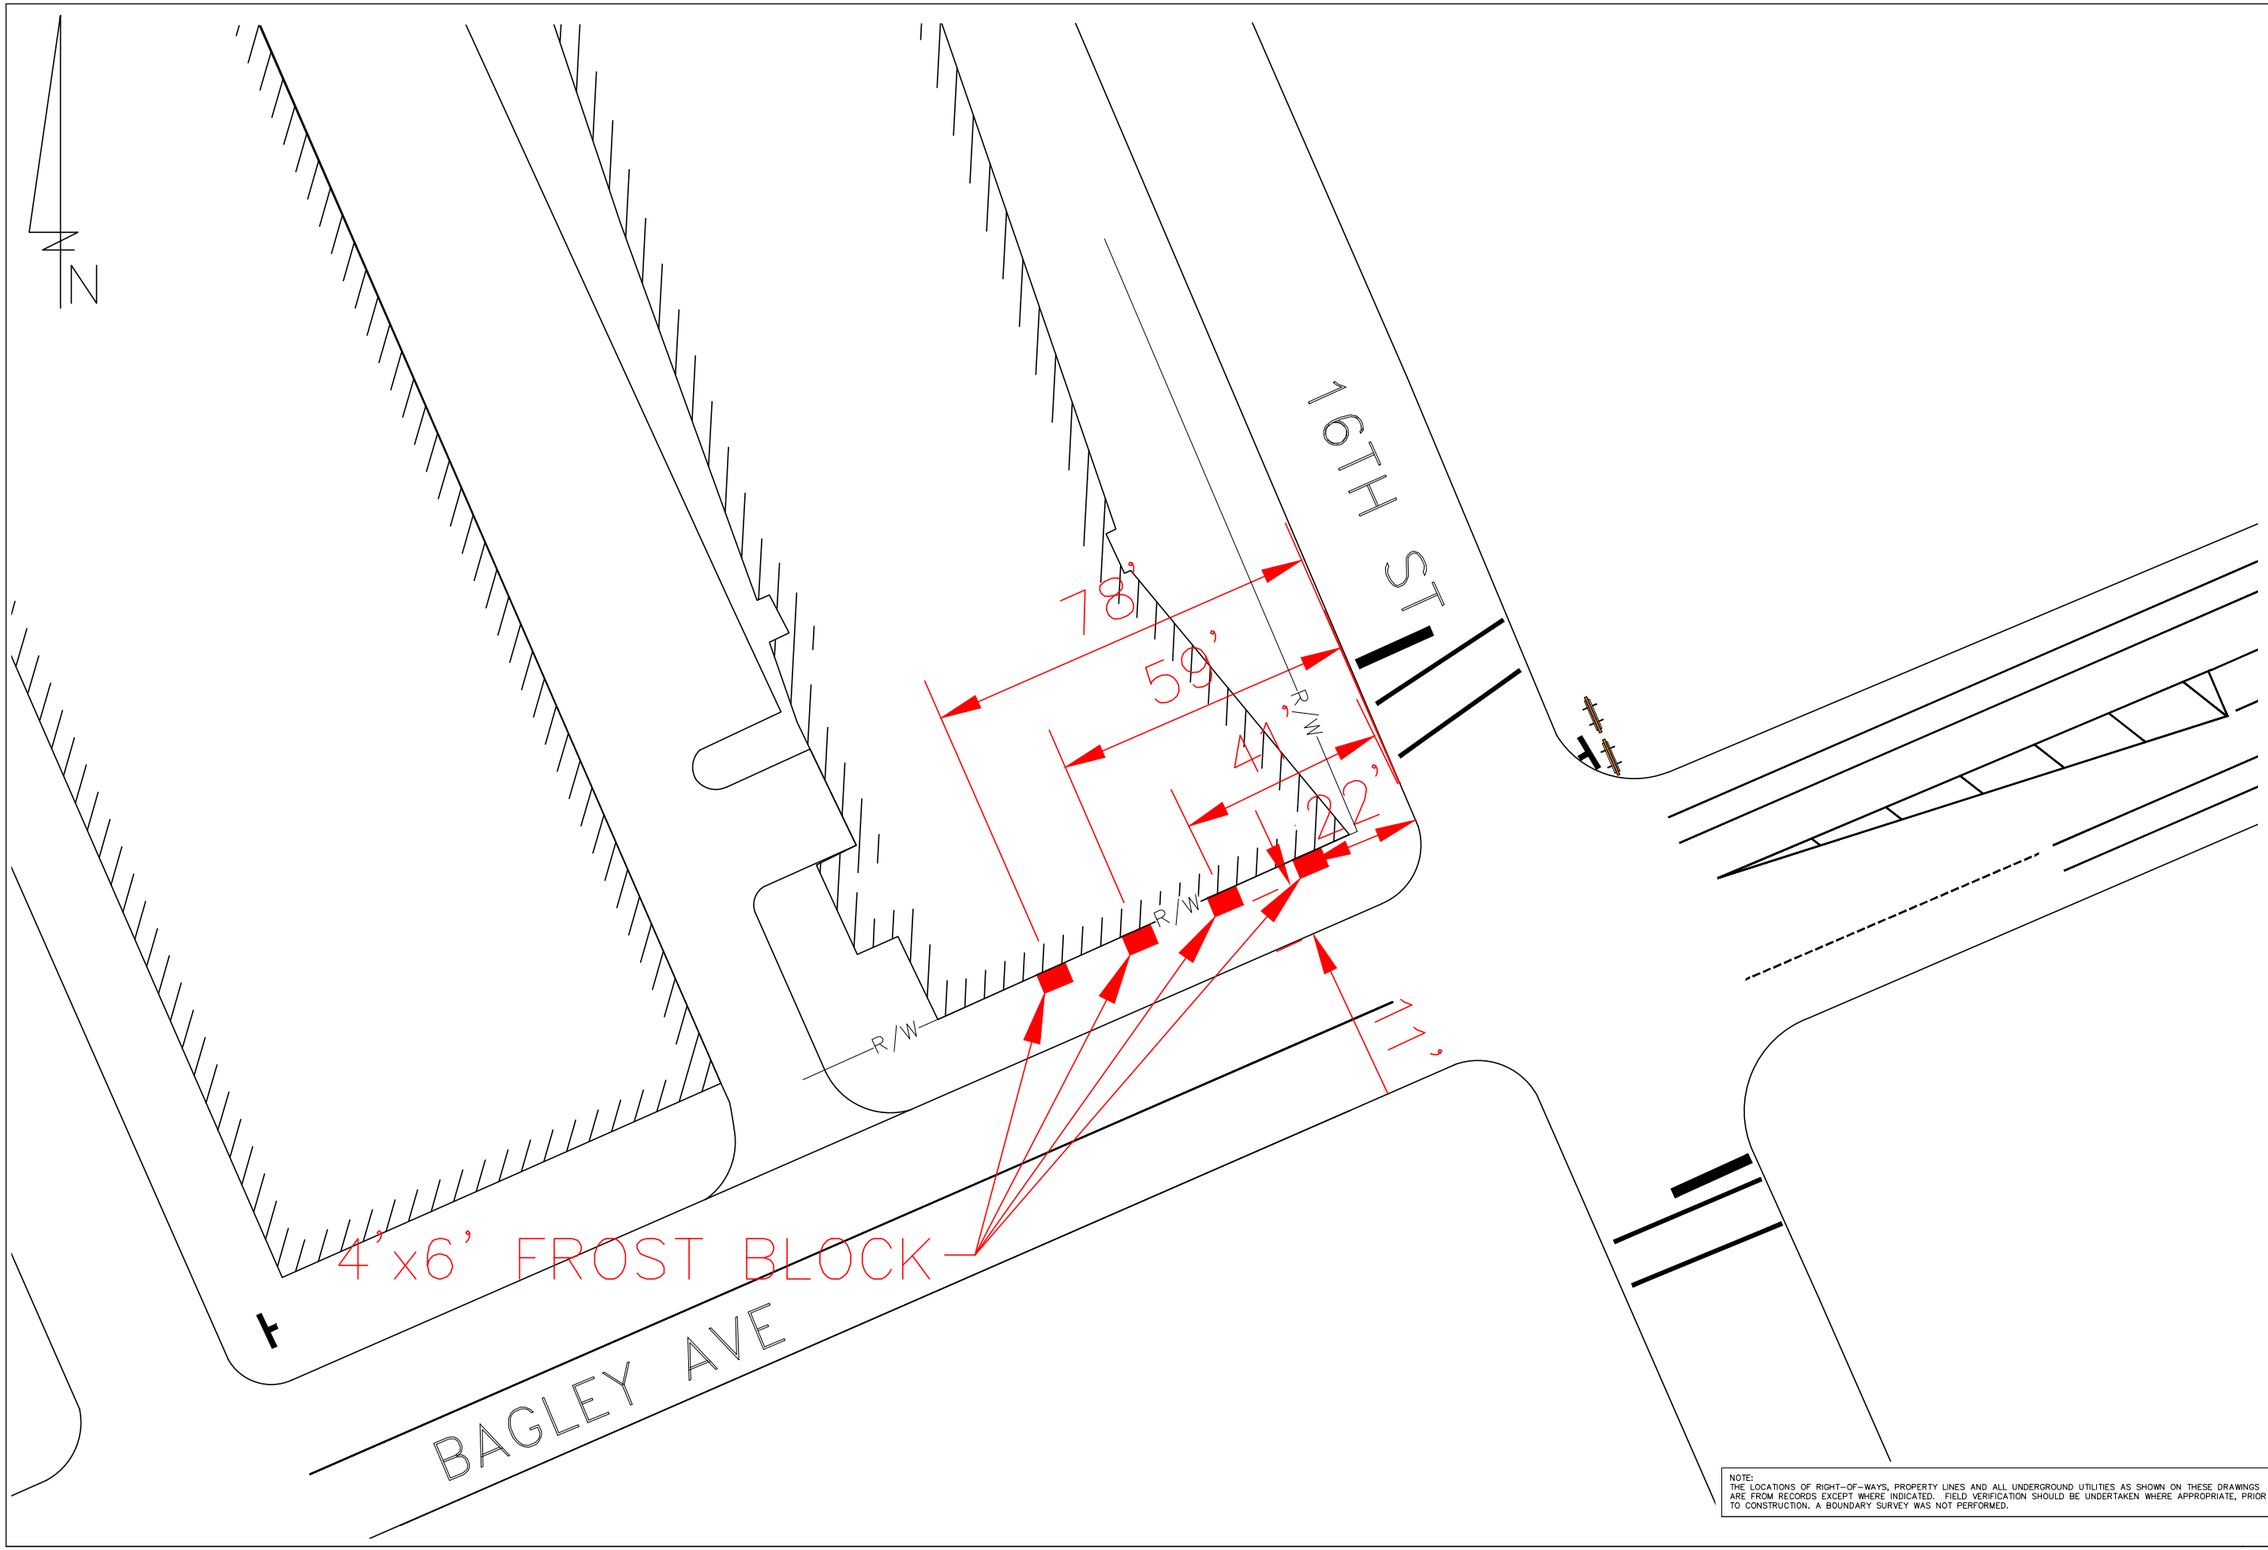

NOTE:
THE LOCATIONS OF RIGHT-OF-WAYS, PROPERTY LINES AND ALL UNDERGROUND UTILITIES AS SHOWN ON THESE DRAWINGS ARE FROM RECORDS EXCEPT WHERE INDICATED. FIELD VERIFICATION SHOULD BE UNDERTAKEN WHERE APPROPRIATE, PRIOR TO CONSTRUCTION. A BOUNDARY SURVEY WAS NOT PERFORMED.

DATE:	REVISION:

UTILITY WARNING
UNDERGROUND UTILITY LOCATIONS AS SHOWN ON THE PLAN, WERE OBTAINED FROM UTILITY OWNER AND NOT FIELD LOCATED.

THE CONTRACTOR SHALL BE RESPONSIBLE FOR THE PROTECTION OF AND/OR RELOCATION OF ALL UTILITIES THAT MAY INTERFERE WITH CONSTRUCTION.

4671 MIDWAY
ANN ARBOR, MI
48103

MotiSafe Consulting

SACHSE CONSTRUCTION

THE BROOKE ON BAGLEY
FROST SLAB DIMENSIONS

SCALE
1"=30'

JOB NO: 00522272
DATE: 10/27/22
DRAWN BY: CS
CHECK BY: JRG

TOWNSHIP: DETROIT
COUNTY: WAYNE

SHEET:
01 OF 02