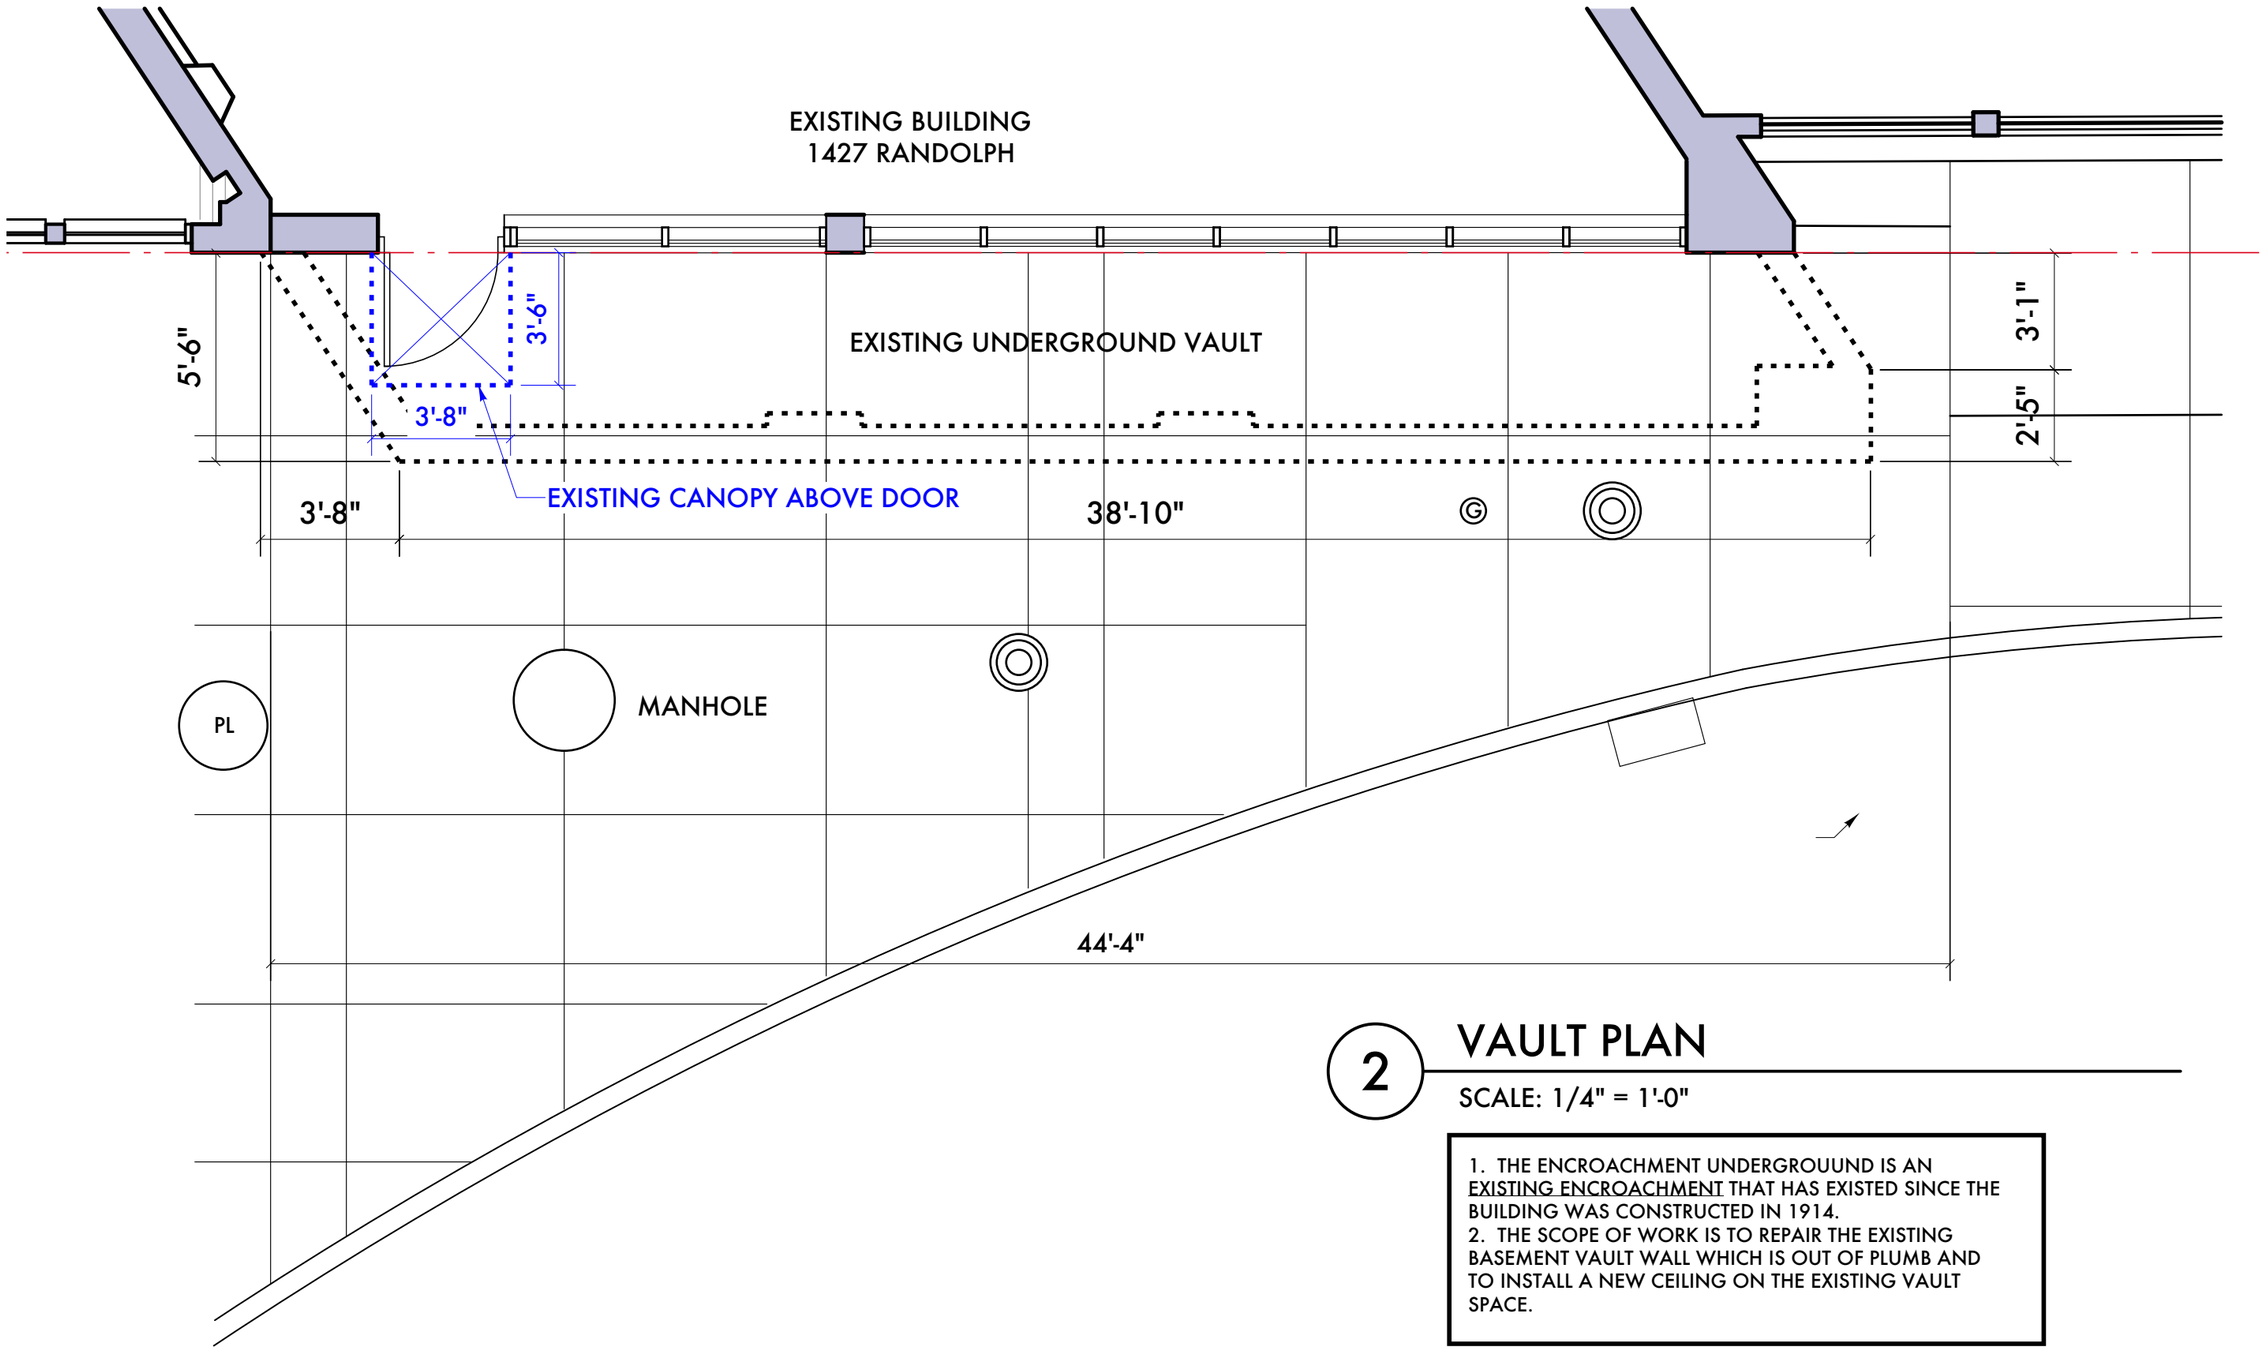

2 VAULT PLAN

SCALE: 1/4" = 1'-0"

1. THE ENCROACHMENT UNDERGROUUND IS AN EXISTING ENCROACHMENT THAT HAS EXISTED SINCE THE BUILDING WAS CONSTRUCTED IN 1914.
2. THE SCOPE OF WORK IS TO REPAIR THE EXISTING BASEMENT VAULT WALL WHICH IS OUT OF PLUMB AND TO INSTALL A NEW CEILING ON THE EXISTING VAULT SPACE.

Date:	Issued For:
02/01/24	ROW Permit Revisions
02/01/24	ROW Permit Revisions

Sidewalk Vault Repair

1427 Randolph Street
Detroit, Michigan 48226

studiozONE : DETROIT
architectural urban interior DESIGN
350 Madison Avenue
4th Floor
Detroit, Michigan 48226
studiozonedetroit.com
313 549 2790 [p]
jpb@ware-house.com

Project Number: 2023

Sheet Title:
VAULT PLAN

Sheet Number:
SKA 0001

© 2023 studiozONE, llc