ABOVEGROUND ENCROACHMENTS

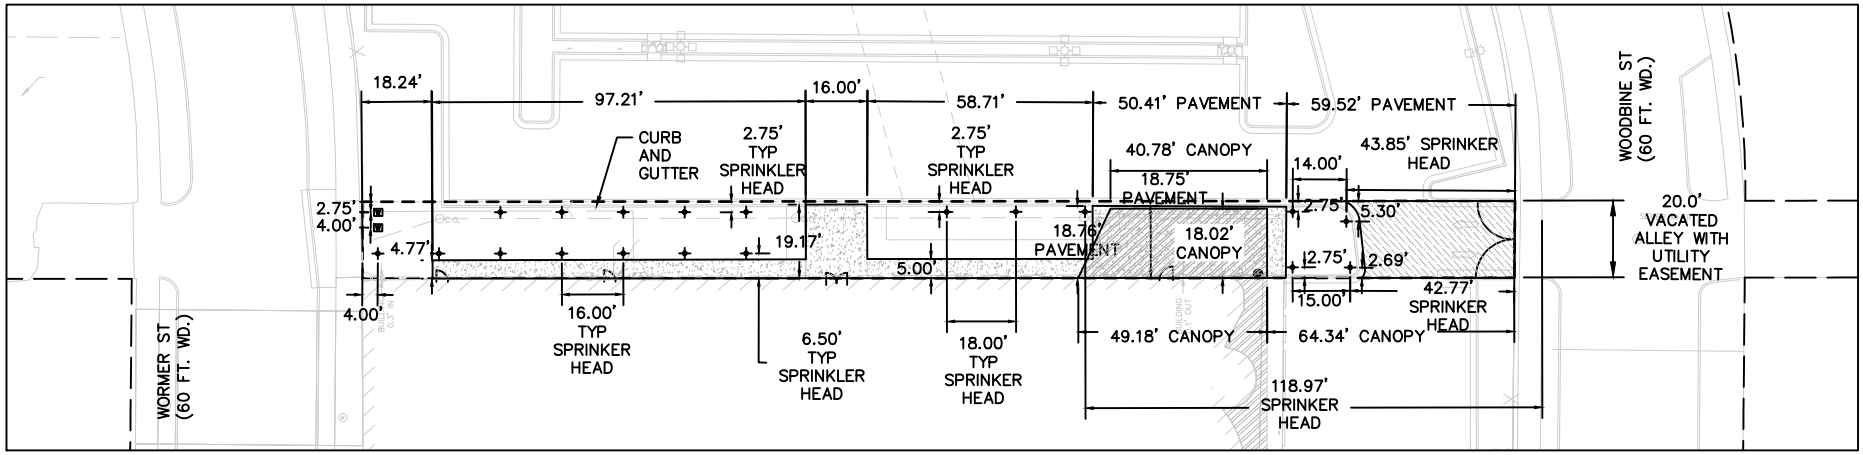

UNDERGROUND ENCROACHMENTS

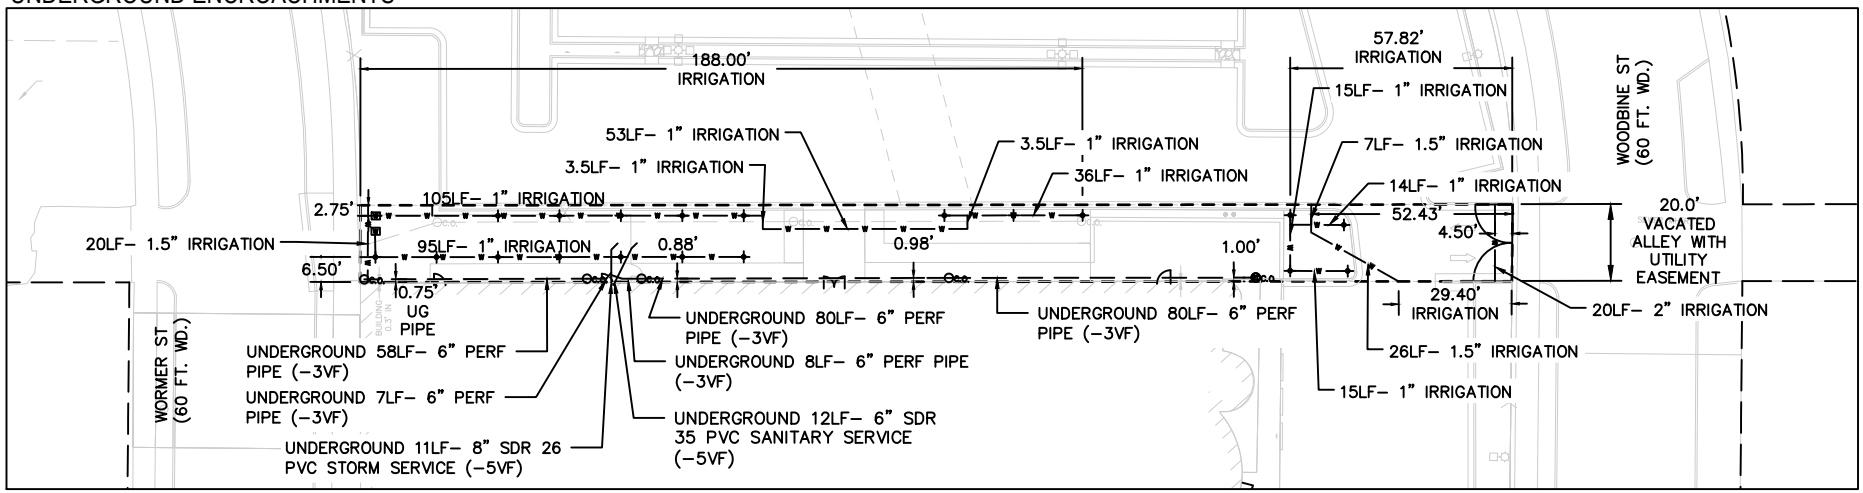

N

0 25' 50'

SCALE: 1" = 50'

ENCROACHMENT FOR 4" THICK SIDEWALK PAVEMENT

ENCROACHMENT FOR OVERHEAD CANOPY- BOTTOM 16'-0 $\frac{1}{2}$" ABOVE FINISHED GRADE; 3'-11 $\frac{1}{2}$" THICK

ENCROACHMENT FOR 1.5" ASPHALT OVERLAY

ENCROACHMENT FOR IRRIGATION SPRAY HEAD

W ENCROACHMENT FOR IRRIGATION VALVE

— W — ENCROACHMENT FOR UNDERGROUND IRRIGATION- 8" BELOW FINISHED GRADE

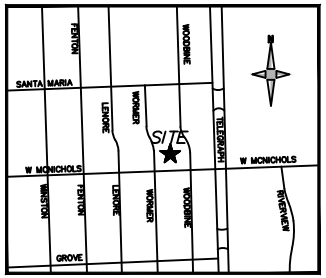

LOCATION MAP
(NOT TO SCALE)

DEVELOPING KIDS ENCROACHMENT PETITION 24230 W. McNICHOLS

giffels webster
Engineers Surveyors Planners
Landscape Architects

V:\20217.10D Developing KIDS - Design Scope 1\Permits\Encroachment\Developing KIDS Encroachment Exhibit.dwg