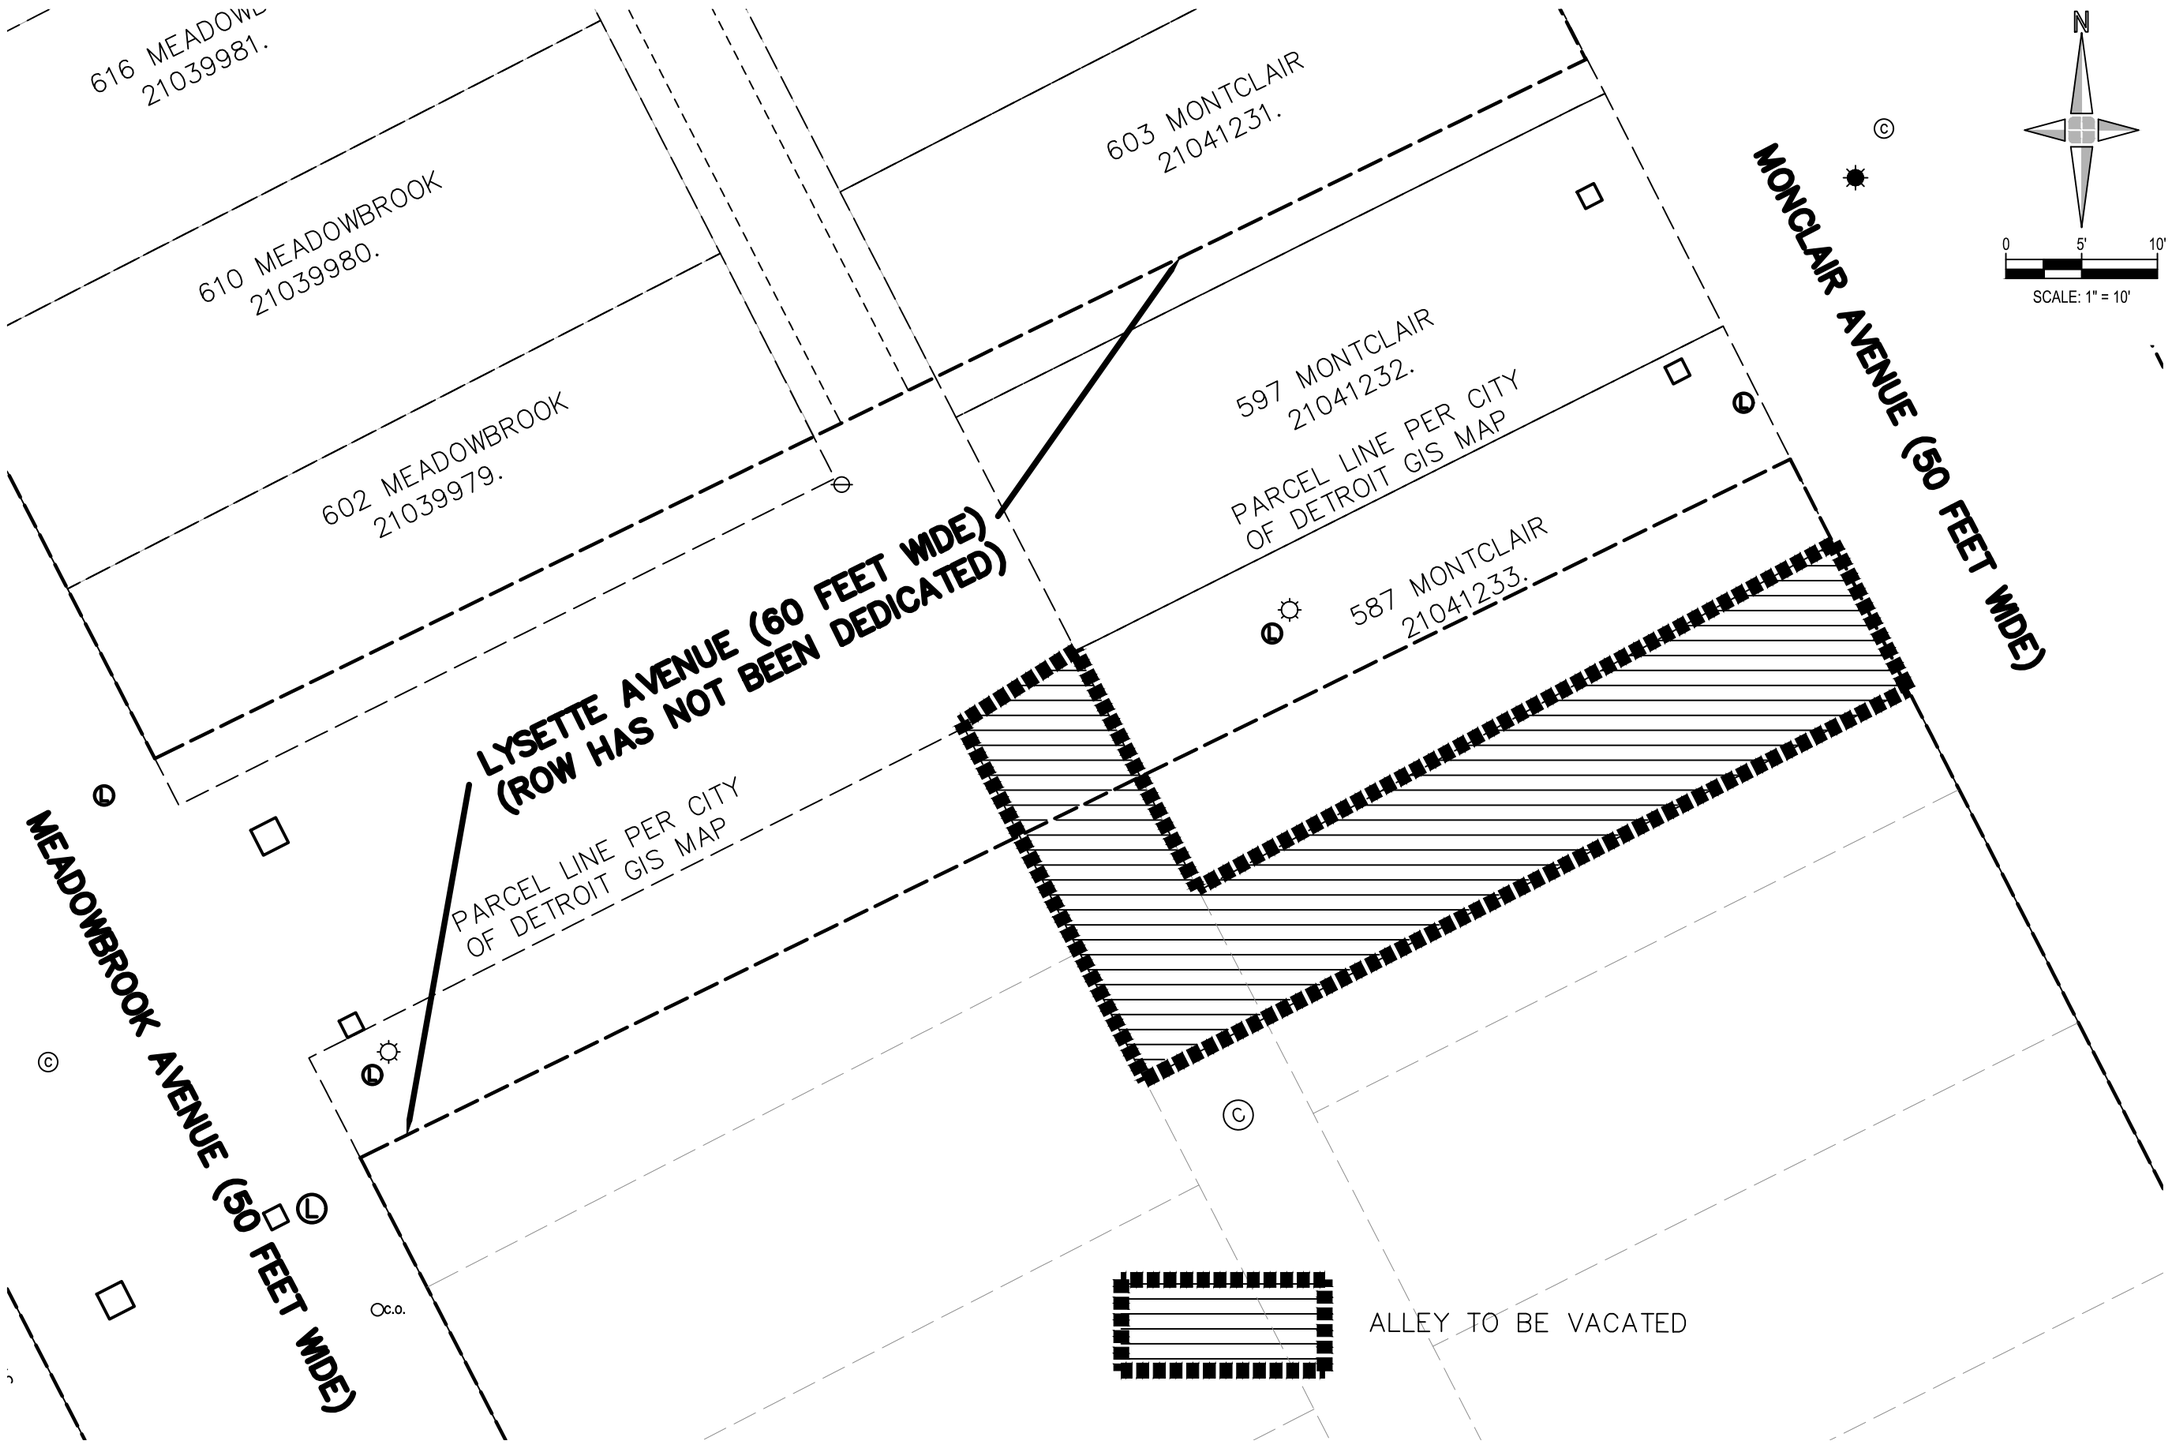

giffels webster

Engineers
Surveyors
Planners
Landscape Architects

28 West Adams Road
Suite 1200
Detroit, MI 48226
p (313) 962-4442
f (313) 962-5068
www.giffelswebster.com

Executive:	TT
Manager:	TT
Designer:	US
Quality Control:	TT
Section:	

811
Know what's **below.**
Call before you dig.

DATE:	ISSUE:
2024-08-13	Petition Submittal

Developed For:
Neighborhood
Development
Corporation

500 Griswold, Suite 2200
Detroit, Michigan 48226

Alley Vacation

Jefferson
Village Park

Detroit
Wayne County
MICHIGAN

Date:	08.13.24
Scale:	1"=10'
Sheet:	SK1
Project:	PR2023-017

Copyright © 2024 Giffels Webster.
No reproduction shall be made without the prior written consent of Giffels Webster.