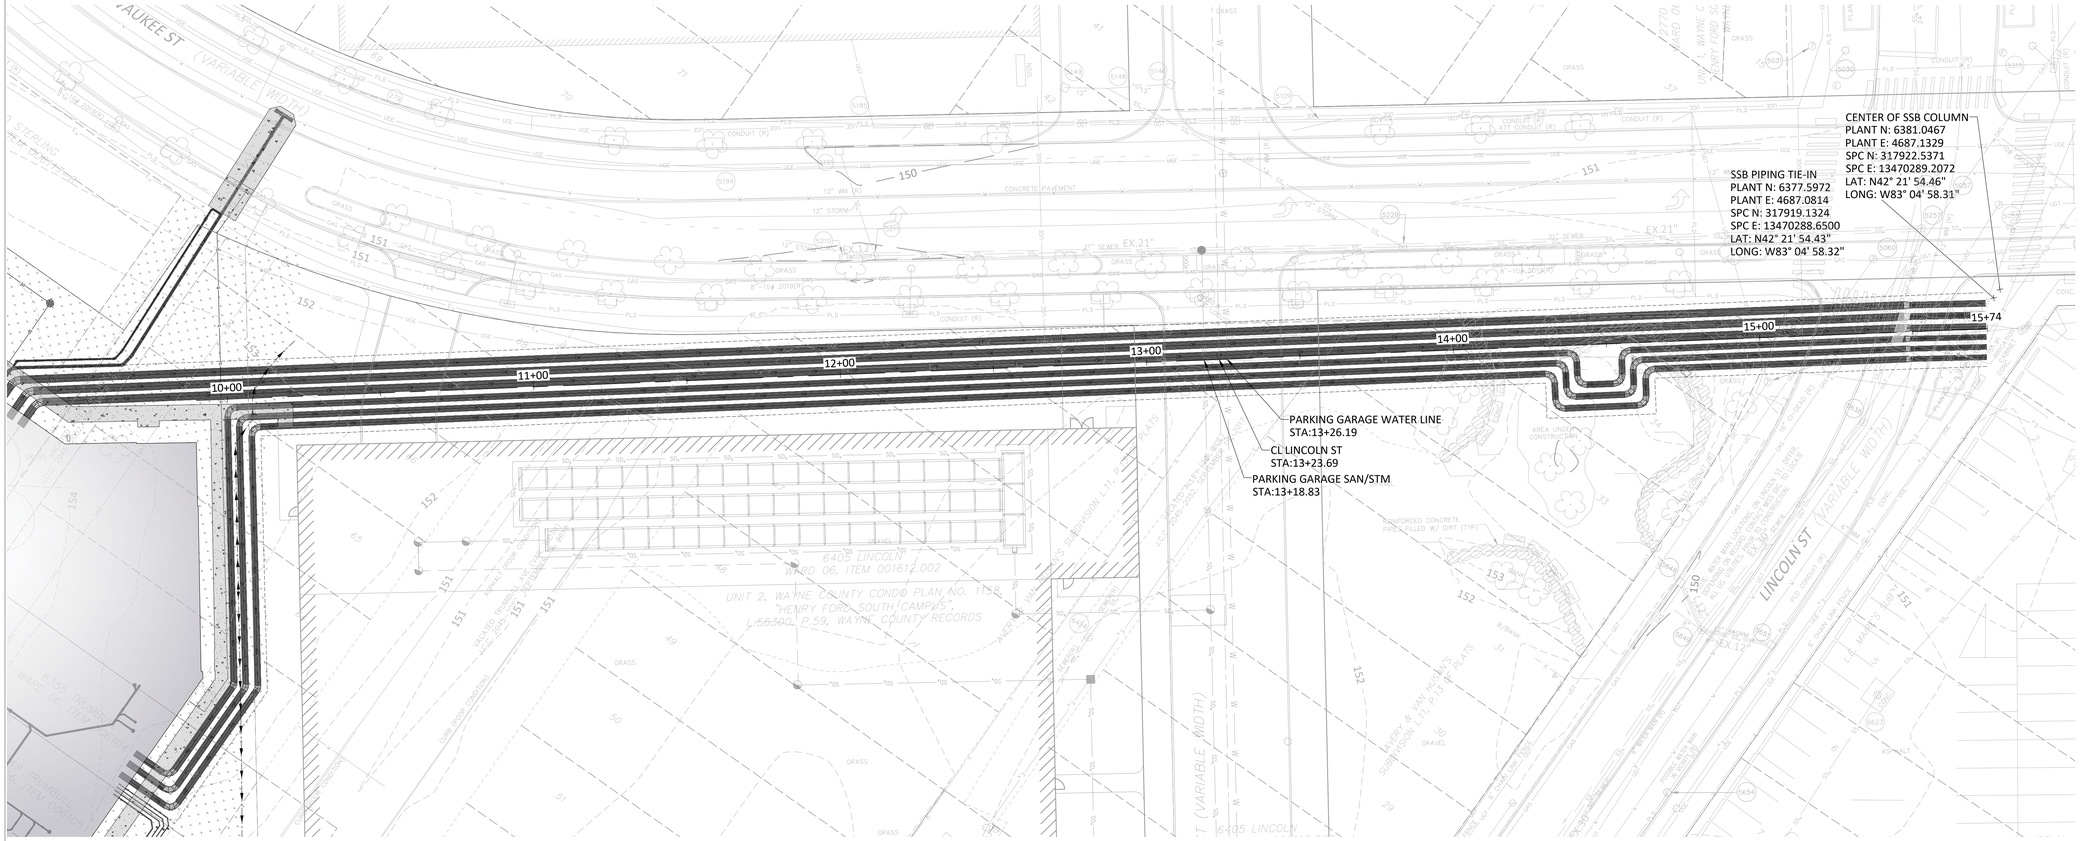

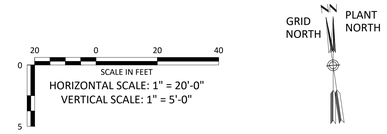

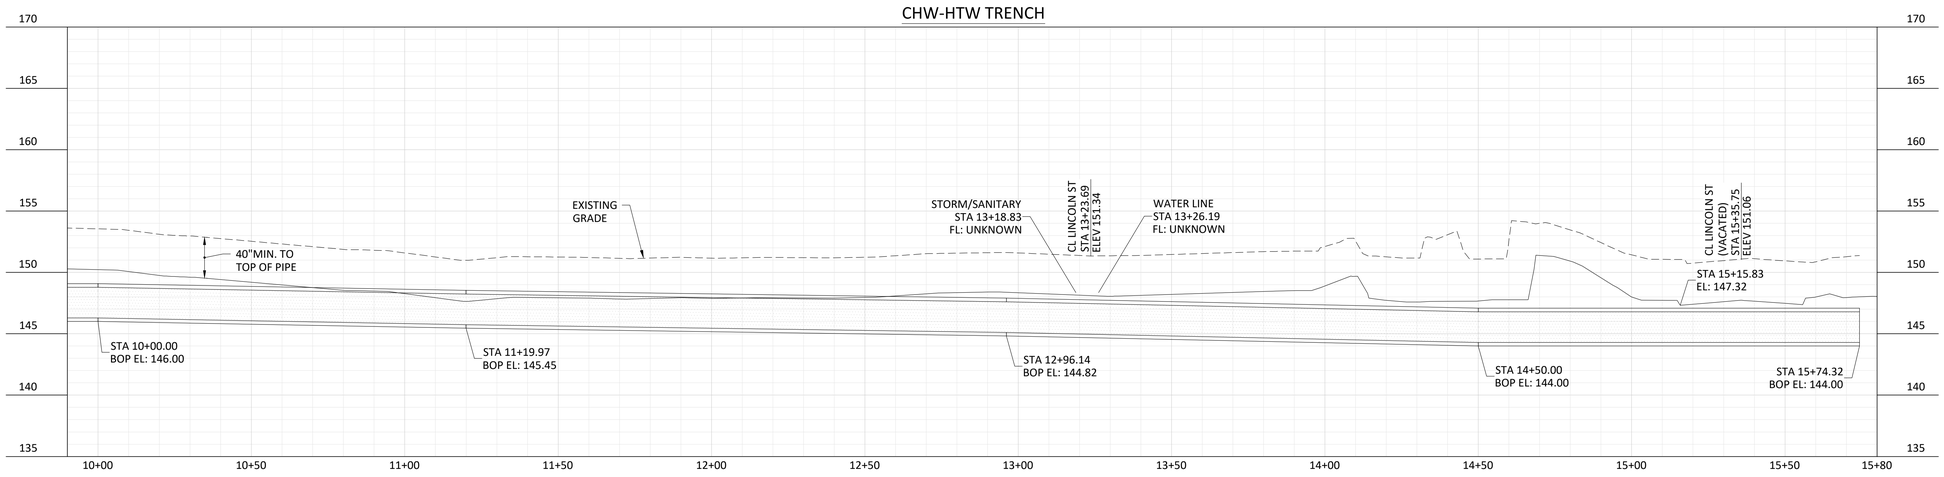

- PRELIMINARY -
NOT FOR CONSTRUCTION

REV	DESIGN BY	CHECKED BY	DATE
C	ISSUED FOR REVIEW		
	D. LEWIS	R. JOHNSON	04-25-24
B	ISSUED FOR REVIEW		
	D. LEWIS	R. JOHNSON	04-09-24
A	ISSUED FOR REVIEW		
	D. LEWIS	R. JOHNSON	04-08-24

HENRY FORD HEALTH
SOUTH CAMPUS CENTRAL ENERGY HUB

HENRY FORD HEALTH ENERGY PARTNERS

Kiewit

CW-HW TRENCH PLAN AND PROFILE

ENGINEER/DESIGN ORIGINATOR	D. LEWIS
LEAD ENG	R. JOHNSON
ENG MGR	J. HEALD
PROJ MGR	R. MCNIFF

DRAWING NUMBER

20049484-SKC-111