GENERAL LEGEND

- LOW — LIMIT OF WORK
- PARCEL LINE
- PROPOSED BUILDING ABOVE
- PROPOSED PRIVACY FENCE
- PROPOSED DIRECTION OF VEHICULAR TRAFFIC
- EXISTING BUILDINGS
- PLANTING AREA

MATERIALS LEGEND

- 1A — CONCRETE PAVEMENT (BROOM FINISH), SEE CIVIL
- 1B — CONCRETE PAVEMENT (EXPOSED AGGREGATE FINISH), SEE 6/L901
- 1C — ASPHALT PAVING SEE CIVIL
- 2 — CONCRETE PAVERS ON CONCRETE BASE, SEE 6/L900
- 3 — DRIVEWAY, SEE 3/L900
- 4 — CITY STANDARD SIDEWALK, SEE CIVIL
- 5 — CONCRETE CURB, SEE CIVIL
- 6 — METAL TREE GRATE , SEE 5/L900
- 7 — RAMP TYPE F, SEE 1/L900
- 8 — TRENCH DRAIN, SEE 8/L900
- 9 — 24" ROUND, STANDARD, HEAVY DUTY, HDPE DROP INLET, SEE L311
- 10 — 18" ROUND, STANDARD, HEAVY DUTY, HDPE DROP INLET, SEE L311
- 11 — MAINTENANCE PORT, SEE 1/L903
- 12 — STORM MANHOLE, SEE L311
- 13A — STORMWATER PRE-TREATMENT CHAMBER TYPE 1, SEE 3A/L903
- 13B — STORMWATER PRE-TREATMENT CHAMBER TYPE 2, SEE 3B/L903
- 15 — 15" SQUARE, PEDESTRIAN HDPE DROP INLET, SEE L311
- 16 — WEIR CONTROL, SEE 5/L903
- 17 — PAVER GRATE, SEE 2/L591
- 18A — 7' TALL WOOD FENCE WITH GATE, SEE L904
- 19A — WOOD BENCH, 118" SEE L906
- 19B — WOOD BENCH, 69" SEE L906
- 20 — ADIRONDACK CHAIR, SEE 2/L906
- 21 — PEBBLE STONE BENCH, TYP. SEE 1/L905
- 22 — OVAL BENCH SEE 3/L905
- 23 — 2" CUT STONE PAVING

NOTES

1. SEE L310 SERIES FOR DRAINAGE MATERIALS.
2. SEE L500 SERIES FOR PLANTING PLAN AND DETAILS.
3. SEE L900 SERIES FOR SITE DETAILS.

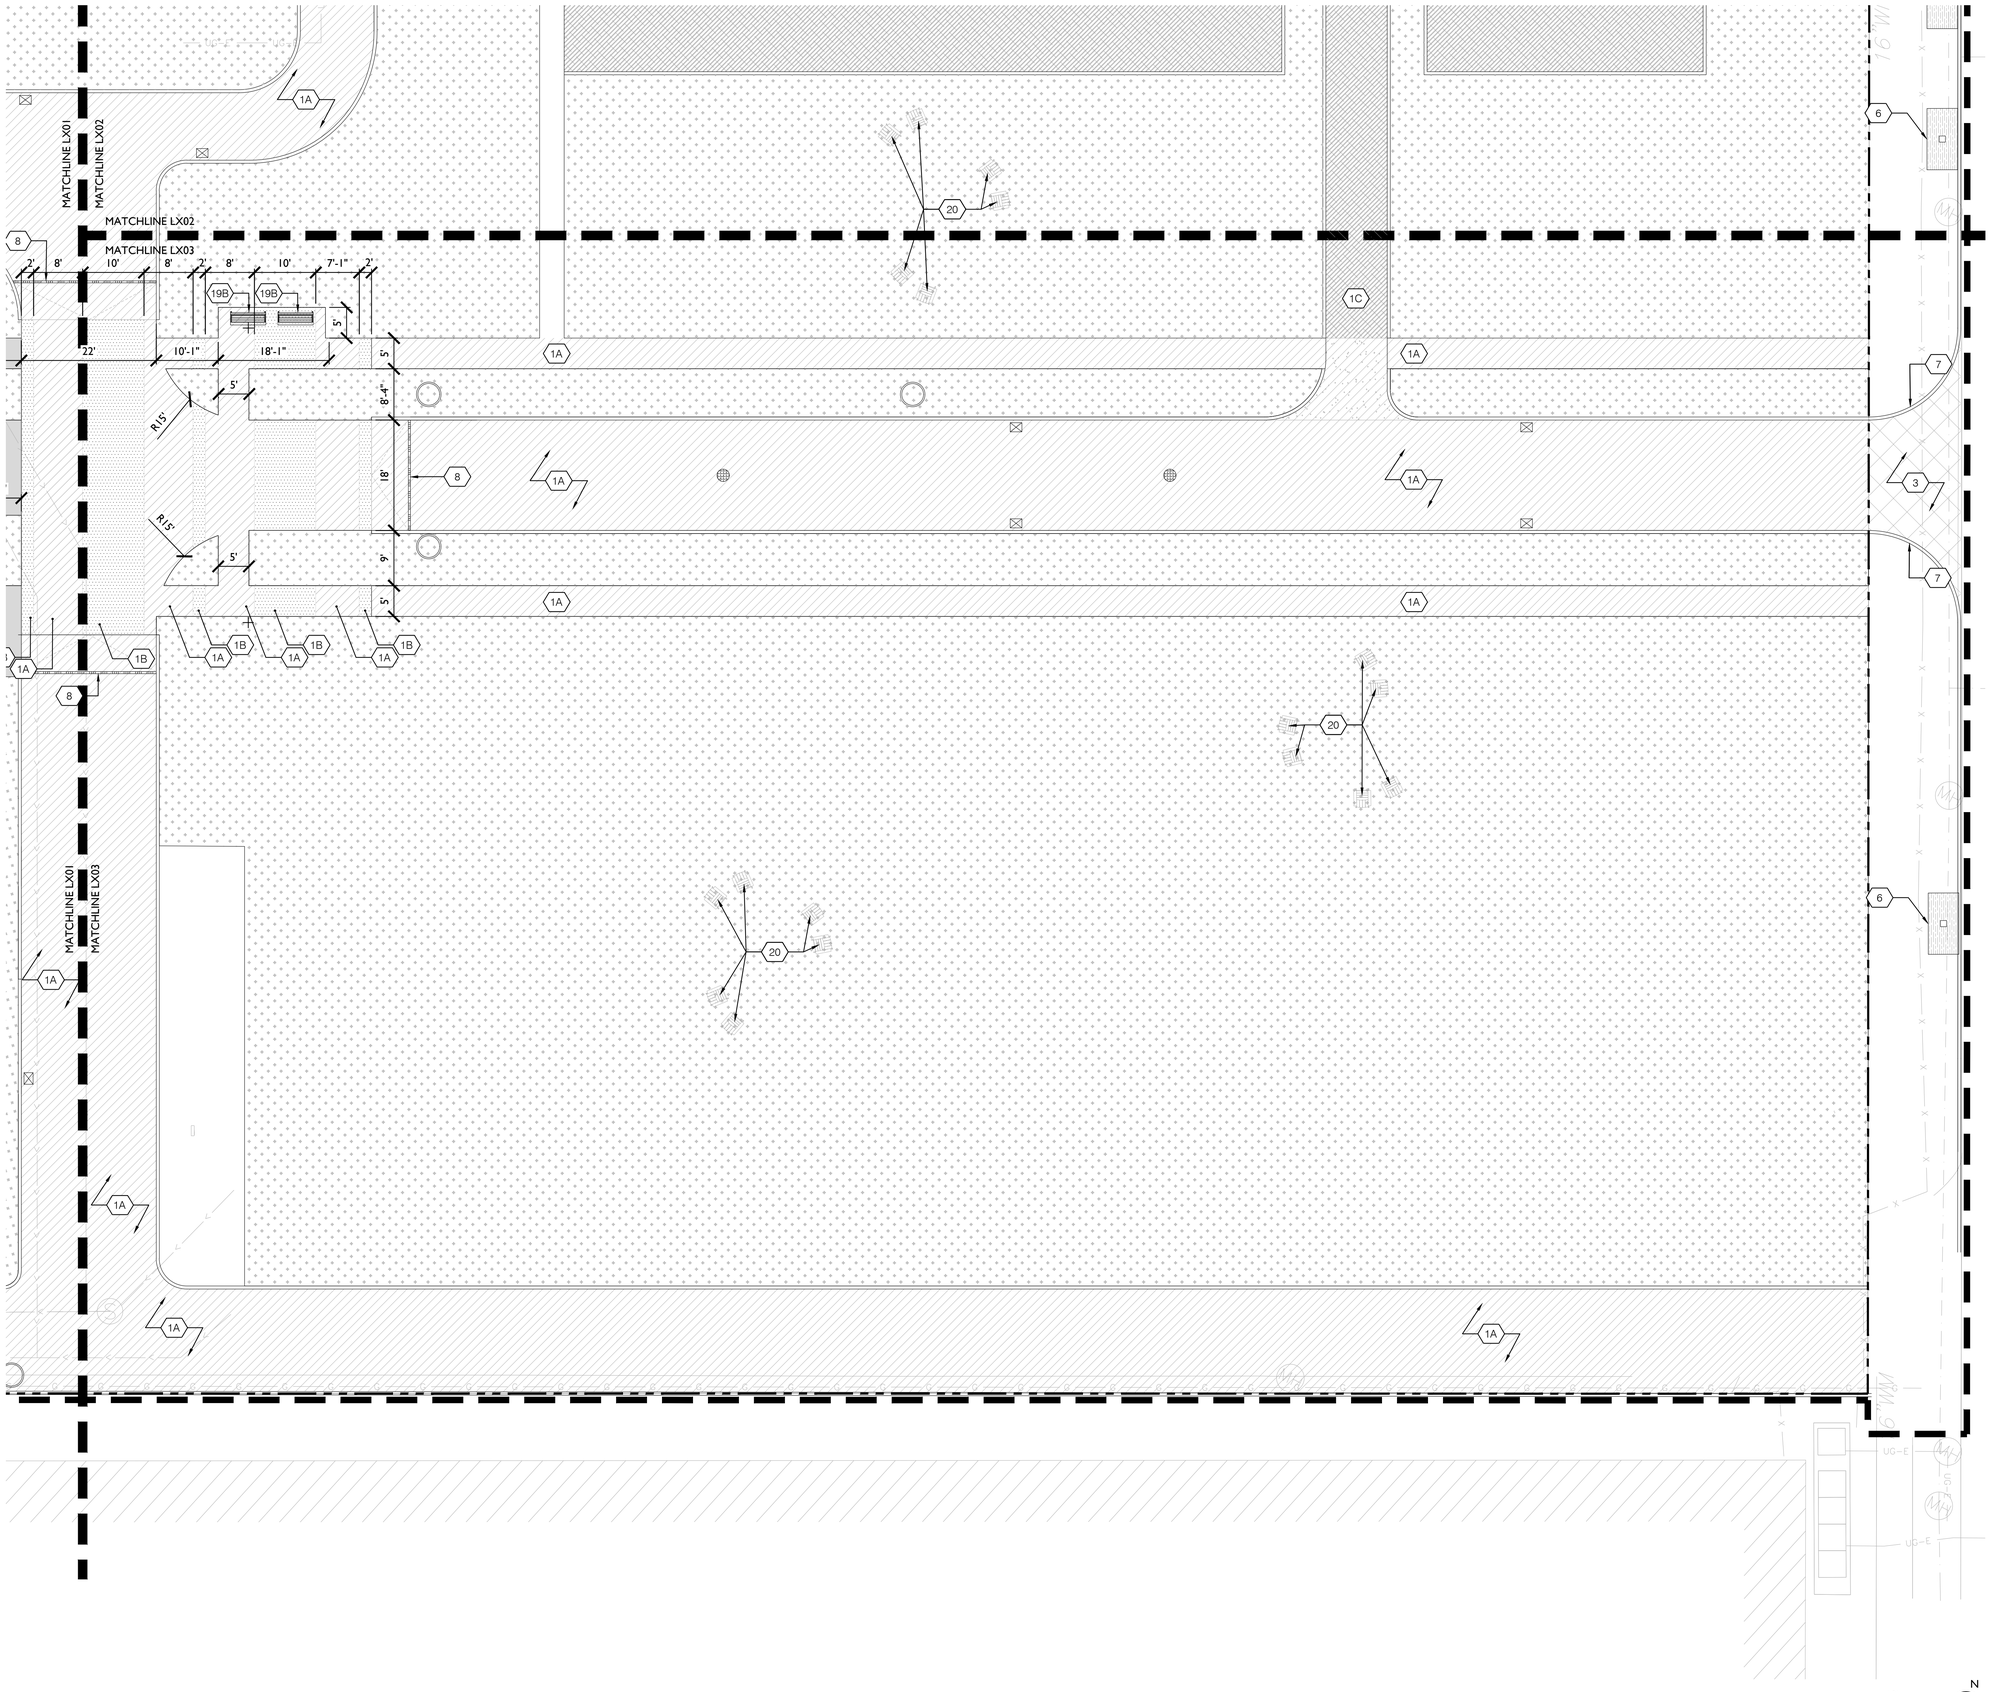

1 MATERIALS PLAN ZONE 3
Scale: 1"=10'-0"

Plan
0 5 10 20
Scale: 1"=10'-0"

N

INFORM
www.in-formstudio.com
235 E MAIN STREET
SUITE 105
NORTHVILLE, MI 48167

ISSUANCE	DATE	DRAWN	CHECKED
SITE + FOUNDATION PERMIT	05.08.2024	SMM	DCLM

CONSULTANT
spackman mossop michaels
Landscape Architects
1520 Sophia Wright Place
New Orleans, LA 70130
504.218.8891
spackmanmossopmichaels.com

PROJECT
3750 WOODWARD - THE MID
3750 WOODWARD, LLC
3750 WOODWARD AVENUE
DETROIT, MI 48201

SHEET TITLE
LANDSCAPE
MATERIALS AND LAYOUT PLAN

STAMPS
STATE OF MICHIGAN KENNETH MICHAELS REGISTERED ARCHITECT 1301015873

PROJECT NO. 2837.40

L103
SHEET NO.

9/8/2024 4:30:23 PM THIS DRAWING IS THE PROPERTY OF INFORM STUDIO. UNAUTHORIZED USE OF ANY KIND, INCLUDING USE ON OTHER PROJECTS, IS PROHIBITED
R:\04_PROJECTS\2837.40_THE MID - DEVELOPMENT SITE\08_MODELS + DRAWINGS\2837.40_THE MID - SITE.dwg