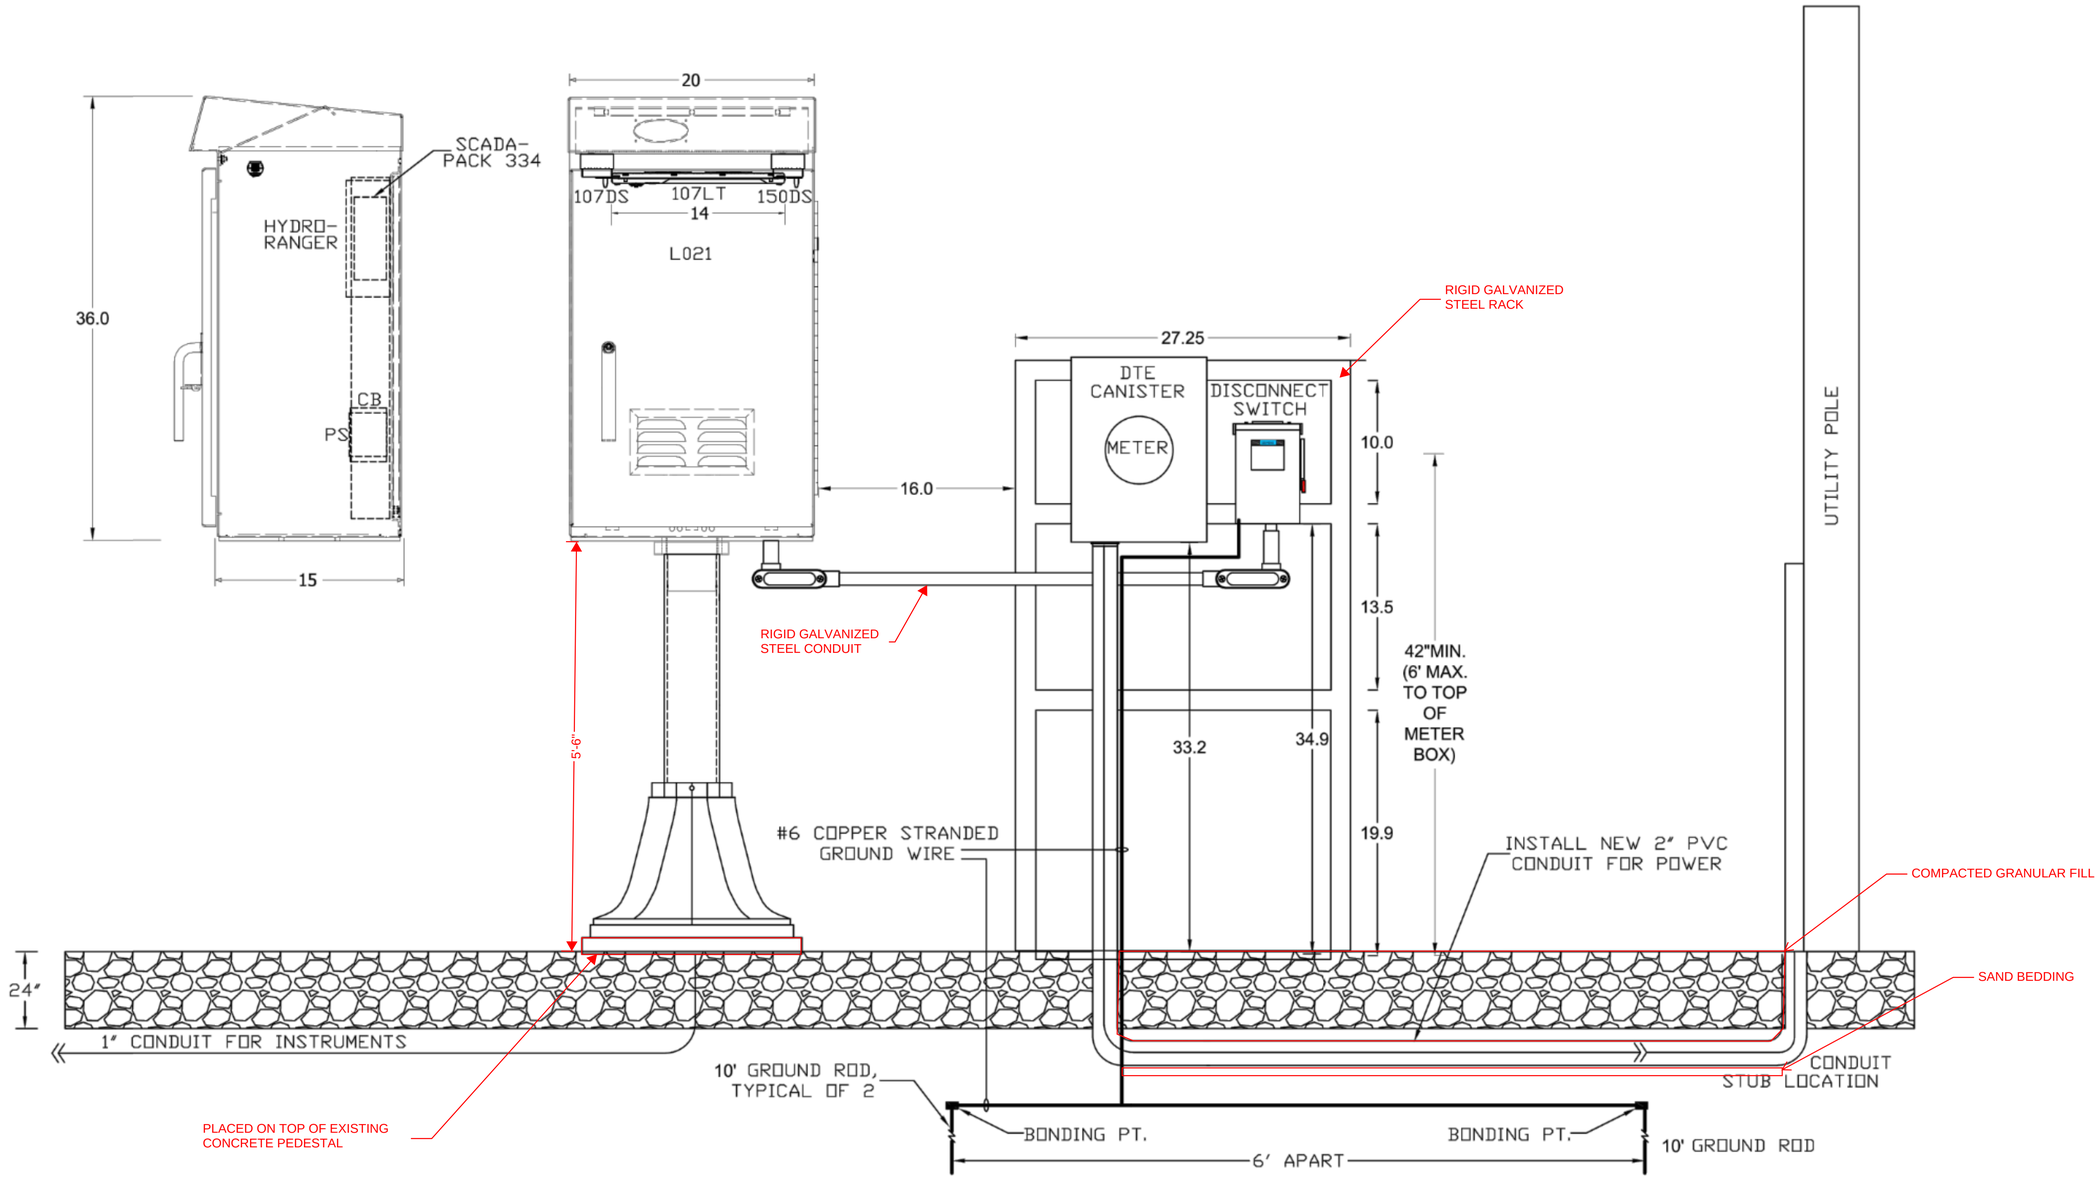

No.	DESCRIPTIONS/REVISIONS	CHK'D	APPR	DATE
2	60% DESIGN			10/2024

DESIGNED BY: G. PRENGER
DRAWN BY: J. GUYTON
CHECKED BY: Checker
APPROVED BY: Approver

SEAL/STAMP

FACILITY

PROJECT TITLE: HUBBELL-SOUTHFIELD CSO FACILITY IMPROVEMENTS

LEVEL SENSOR SITES DETAIL

SCALE:

DATE: OCTOBER 2024

WADE TRIM

SUB CONSULTANT

GLWA Great Lakes Water Authority

SECTION MAP	TOWN	RANGE	SECTION	Q	QQ
12 H	2 S	10 E	24	1	

EGLE PERMIT No. XXXXXX

GLWA CONTRACT No. 2103225

GLWA CIP No. 273001

DRAWING No. E00-501

PLOT DATE: 10/3/2024 11:07:12 AM

PATH: Autodesk Docs://GLW2033-Hubbell/GLW2033_HSCSO_E_R22.rvt