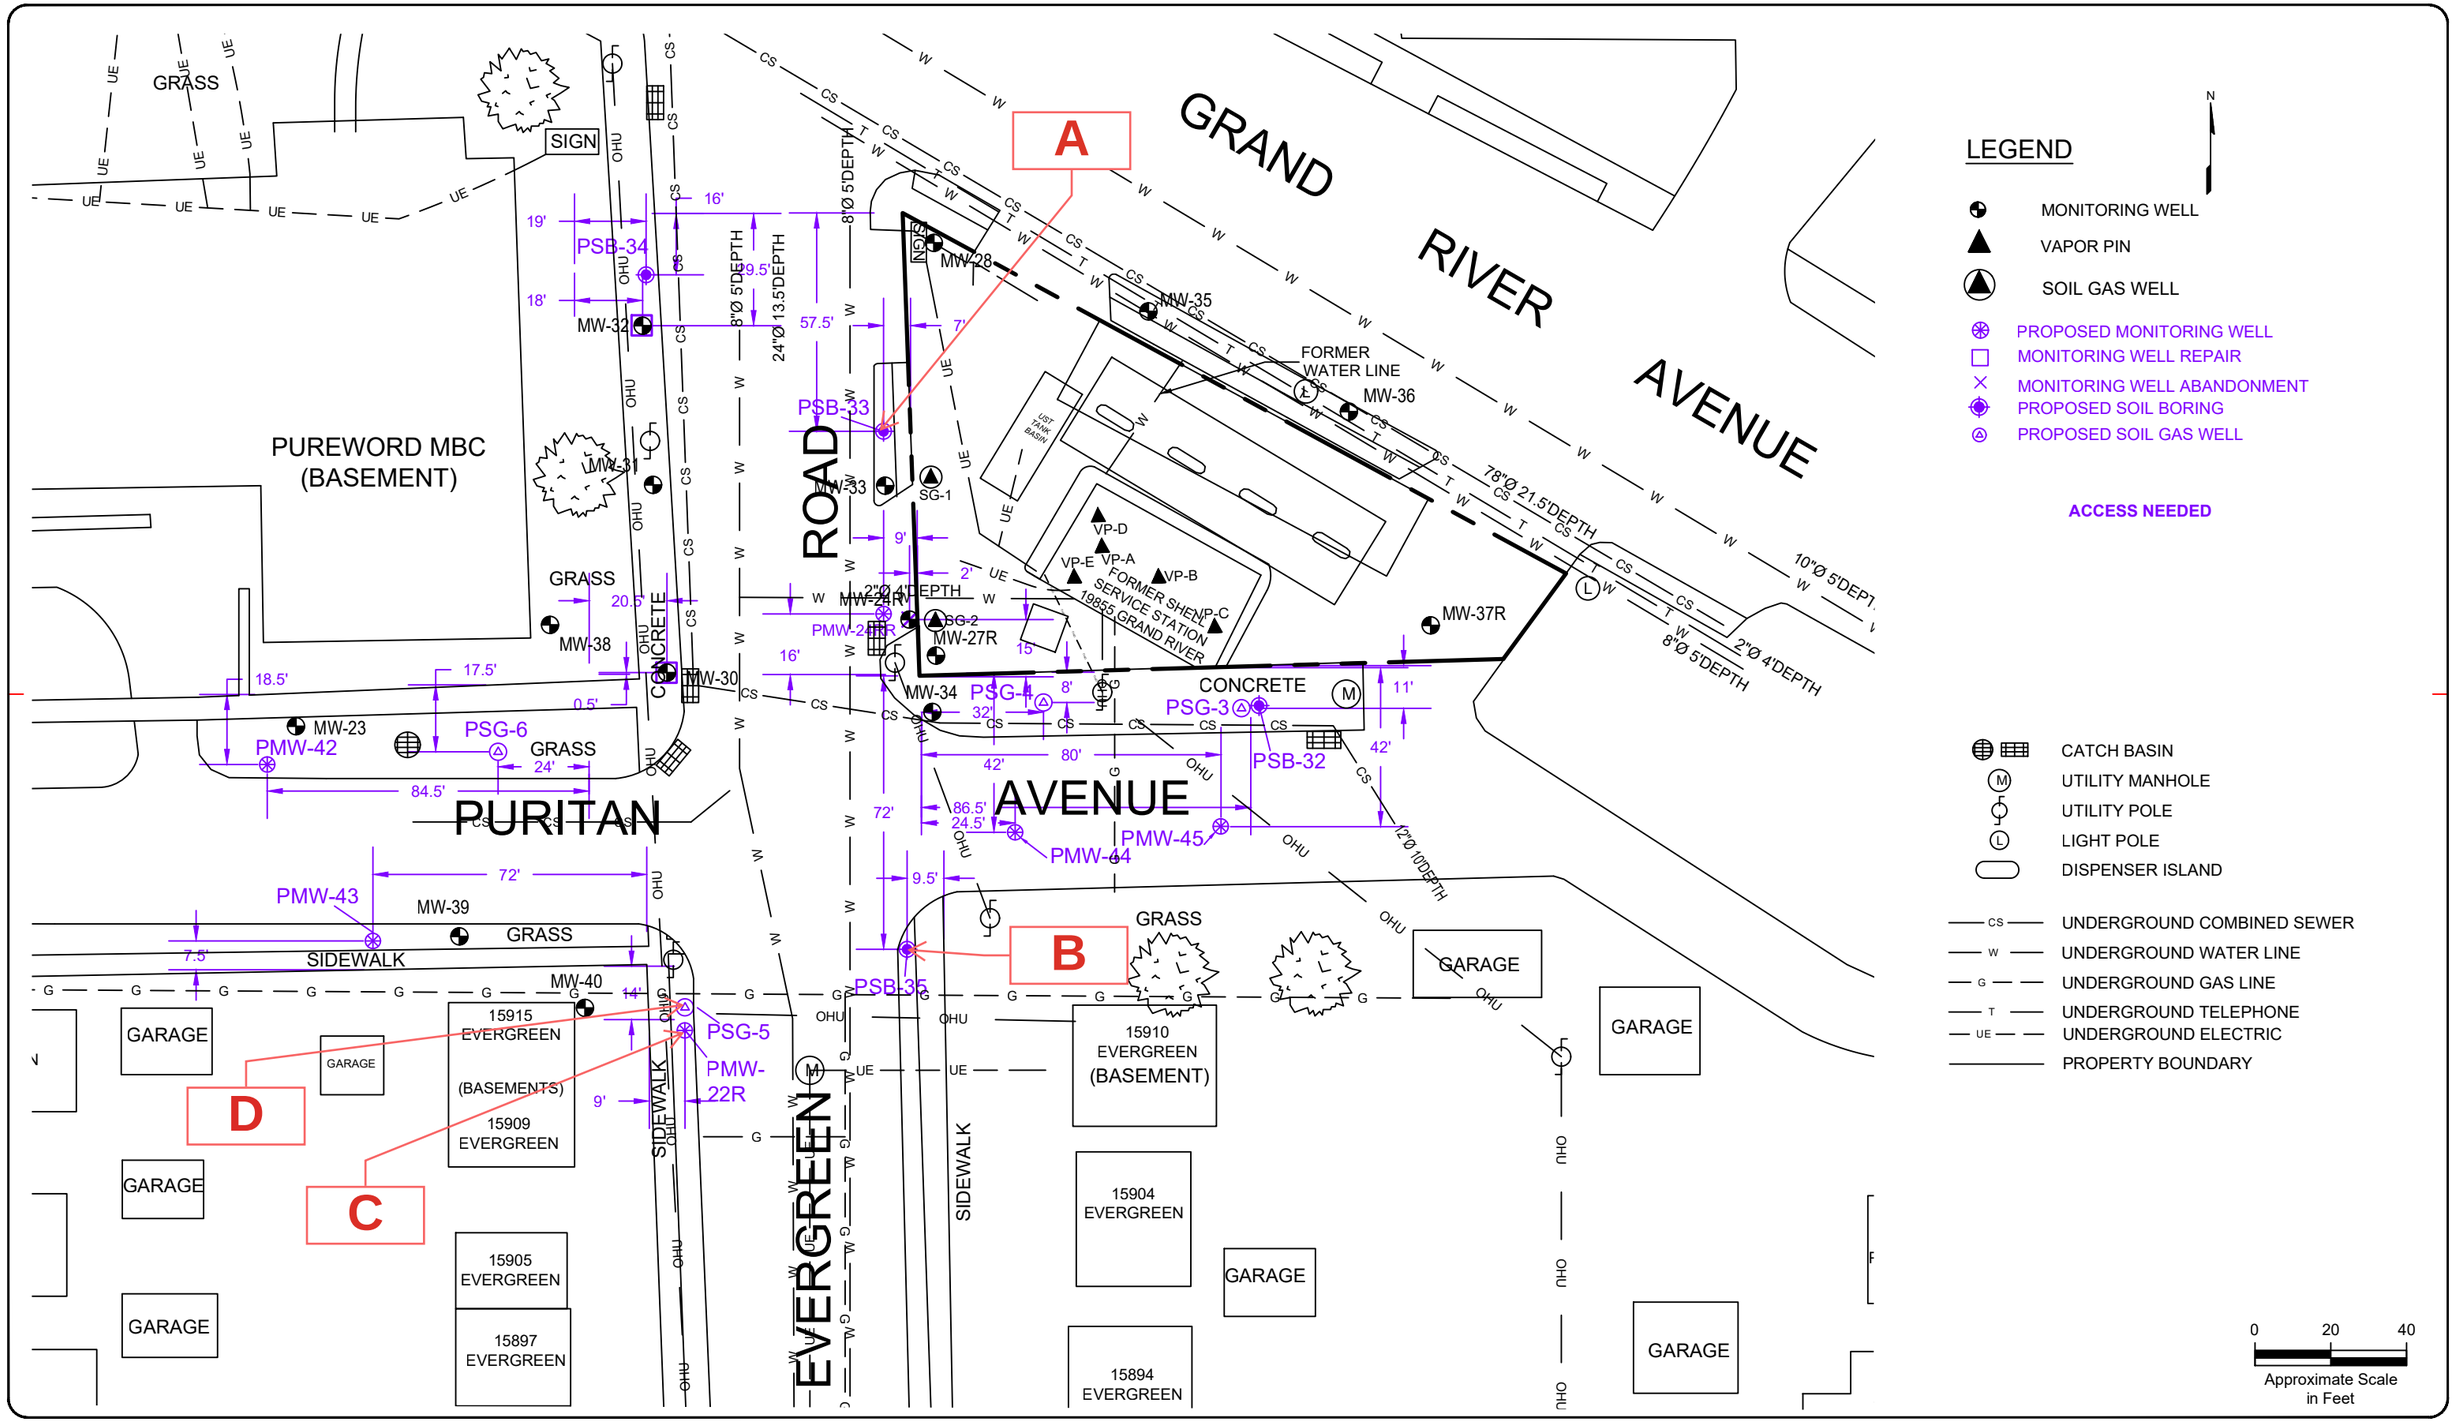

TITLE

PROPOSED SCOPE - 2024

AECOM

AECOM Technical Services, Inc.
Novi, Michigan, 248-204-5900

19855 Grand River Avenue
Detroit, Michigan 48223

NOTE: FOR INFORMATIONAL PURPOSES ONLY

NOT A PROFESSIONAL SURVEY
ALL LOCATIONS/DIMENSIONS ARE APPROXIMATE

DATE 04/15/24	JOB NO. SOPUS
DR. MT	SKETCH NO. Fig. 1
CK. JTB	