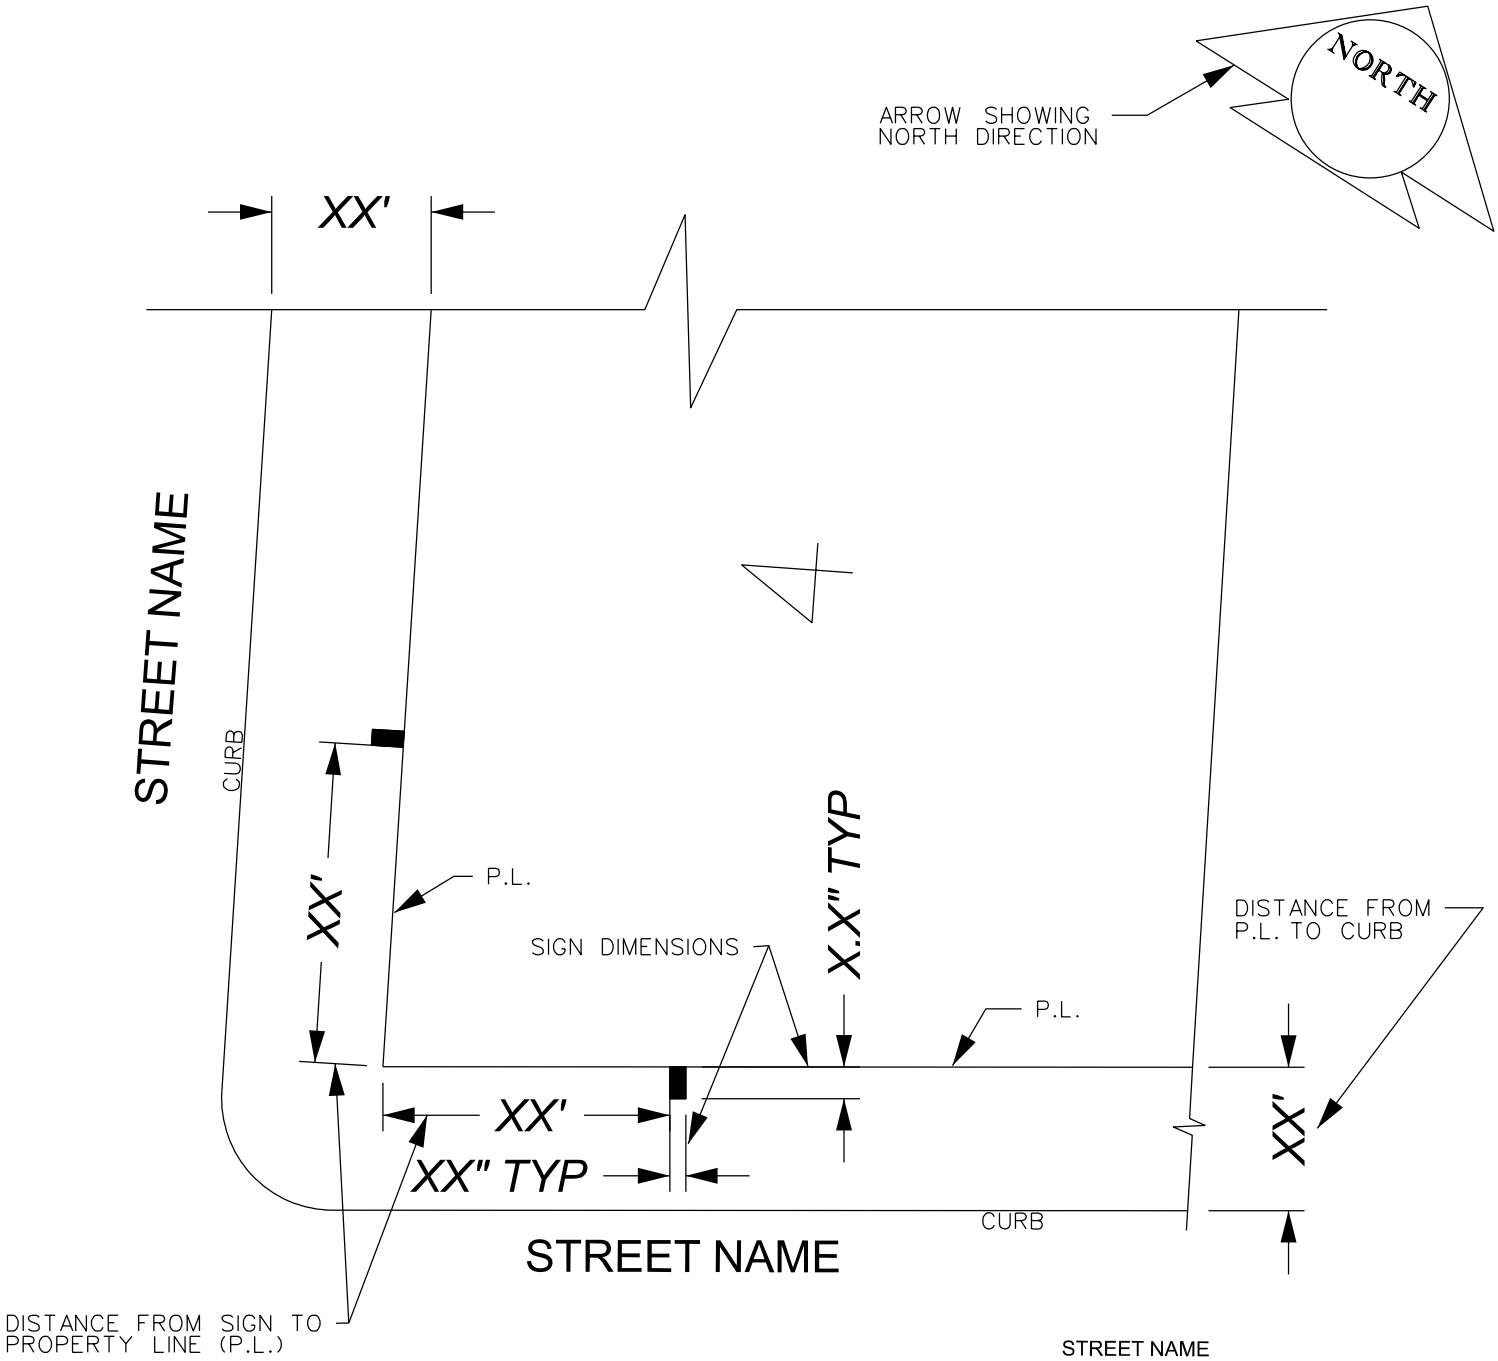

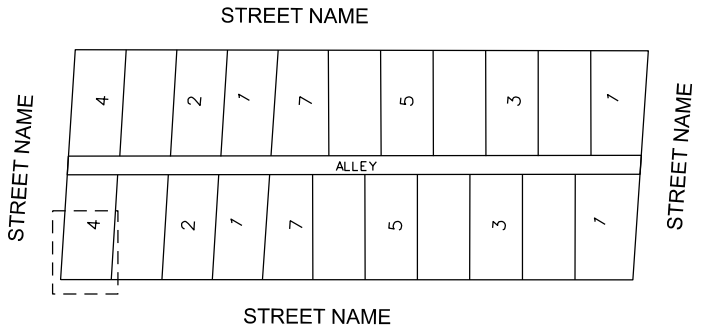

NOTE: Describe Business Sign(s) (X' Length, X' Width, X' Height, X' Above Grade).
Show distances from property lines and other on-street features such as street signs, light poles, fire hydrants, etc. that are located in the proposed encroachment area.

- REQUEST ENCROACHMENT

SAMPLE
BUSINESS SIGN SKETCH