




WOODWARD AVE. 120 FT. WD.

FARMER ST. 56 FT. WD.

BATES ST. 60 FT. WD.

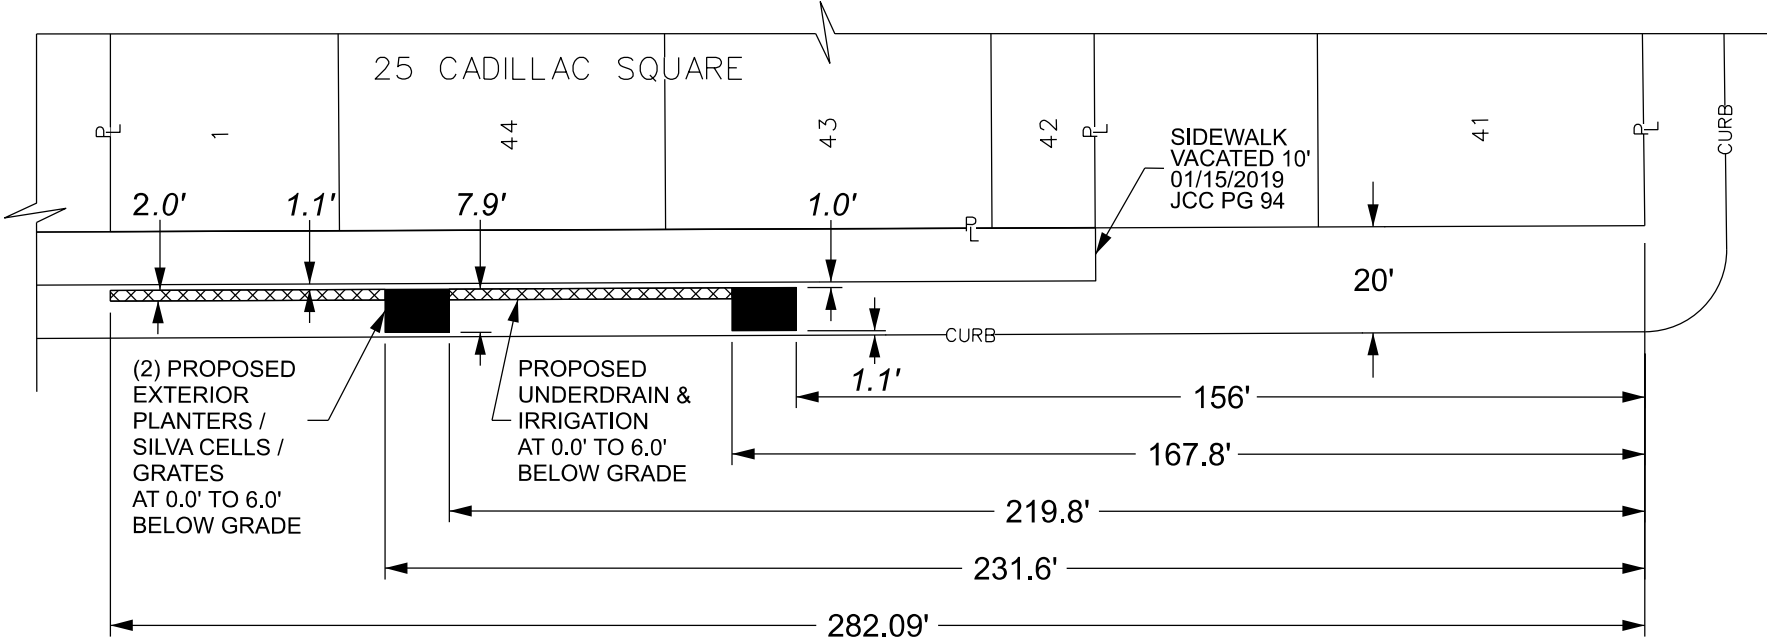


CADILLAC SQUARE 200 FT. WD.

 - REQUEST ENCROACHMENTS
(FOR UNDERDRAINS & IRRIGATION SYSTEM)

 - REQUEST ENCROACHMENTS
(FOR EXTERIOR PLANTERS / SILVA CELLS / GRATES)

(FOR OFFICE USE ONLY)

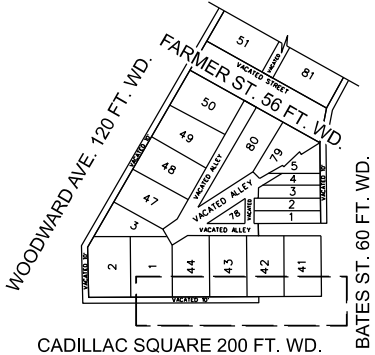

CARTO 28 A

B					
A					
DESCRIPTION					
REVISIONS					
DRAWN BY	TS	CHECKED	AP/LC		
DATE	05-05-2025	APPROVED	GE		

REQUEST ENCROACHMENTS INTO
CADILLAC SQUARE
AT 25 CADILLAC SQUARE

CITY OF DETROIT CITY ENGINEERING DIVISION SURVEY BUREAU	
JOB NO.	25-46
DRWG. NO.	