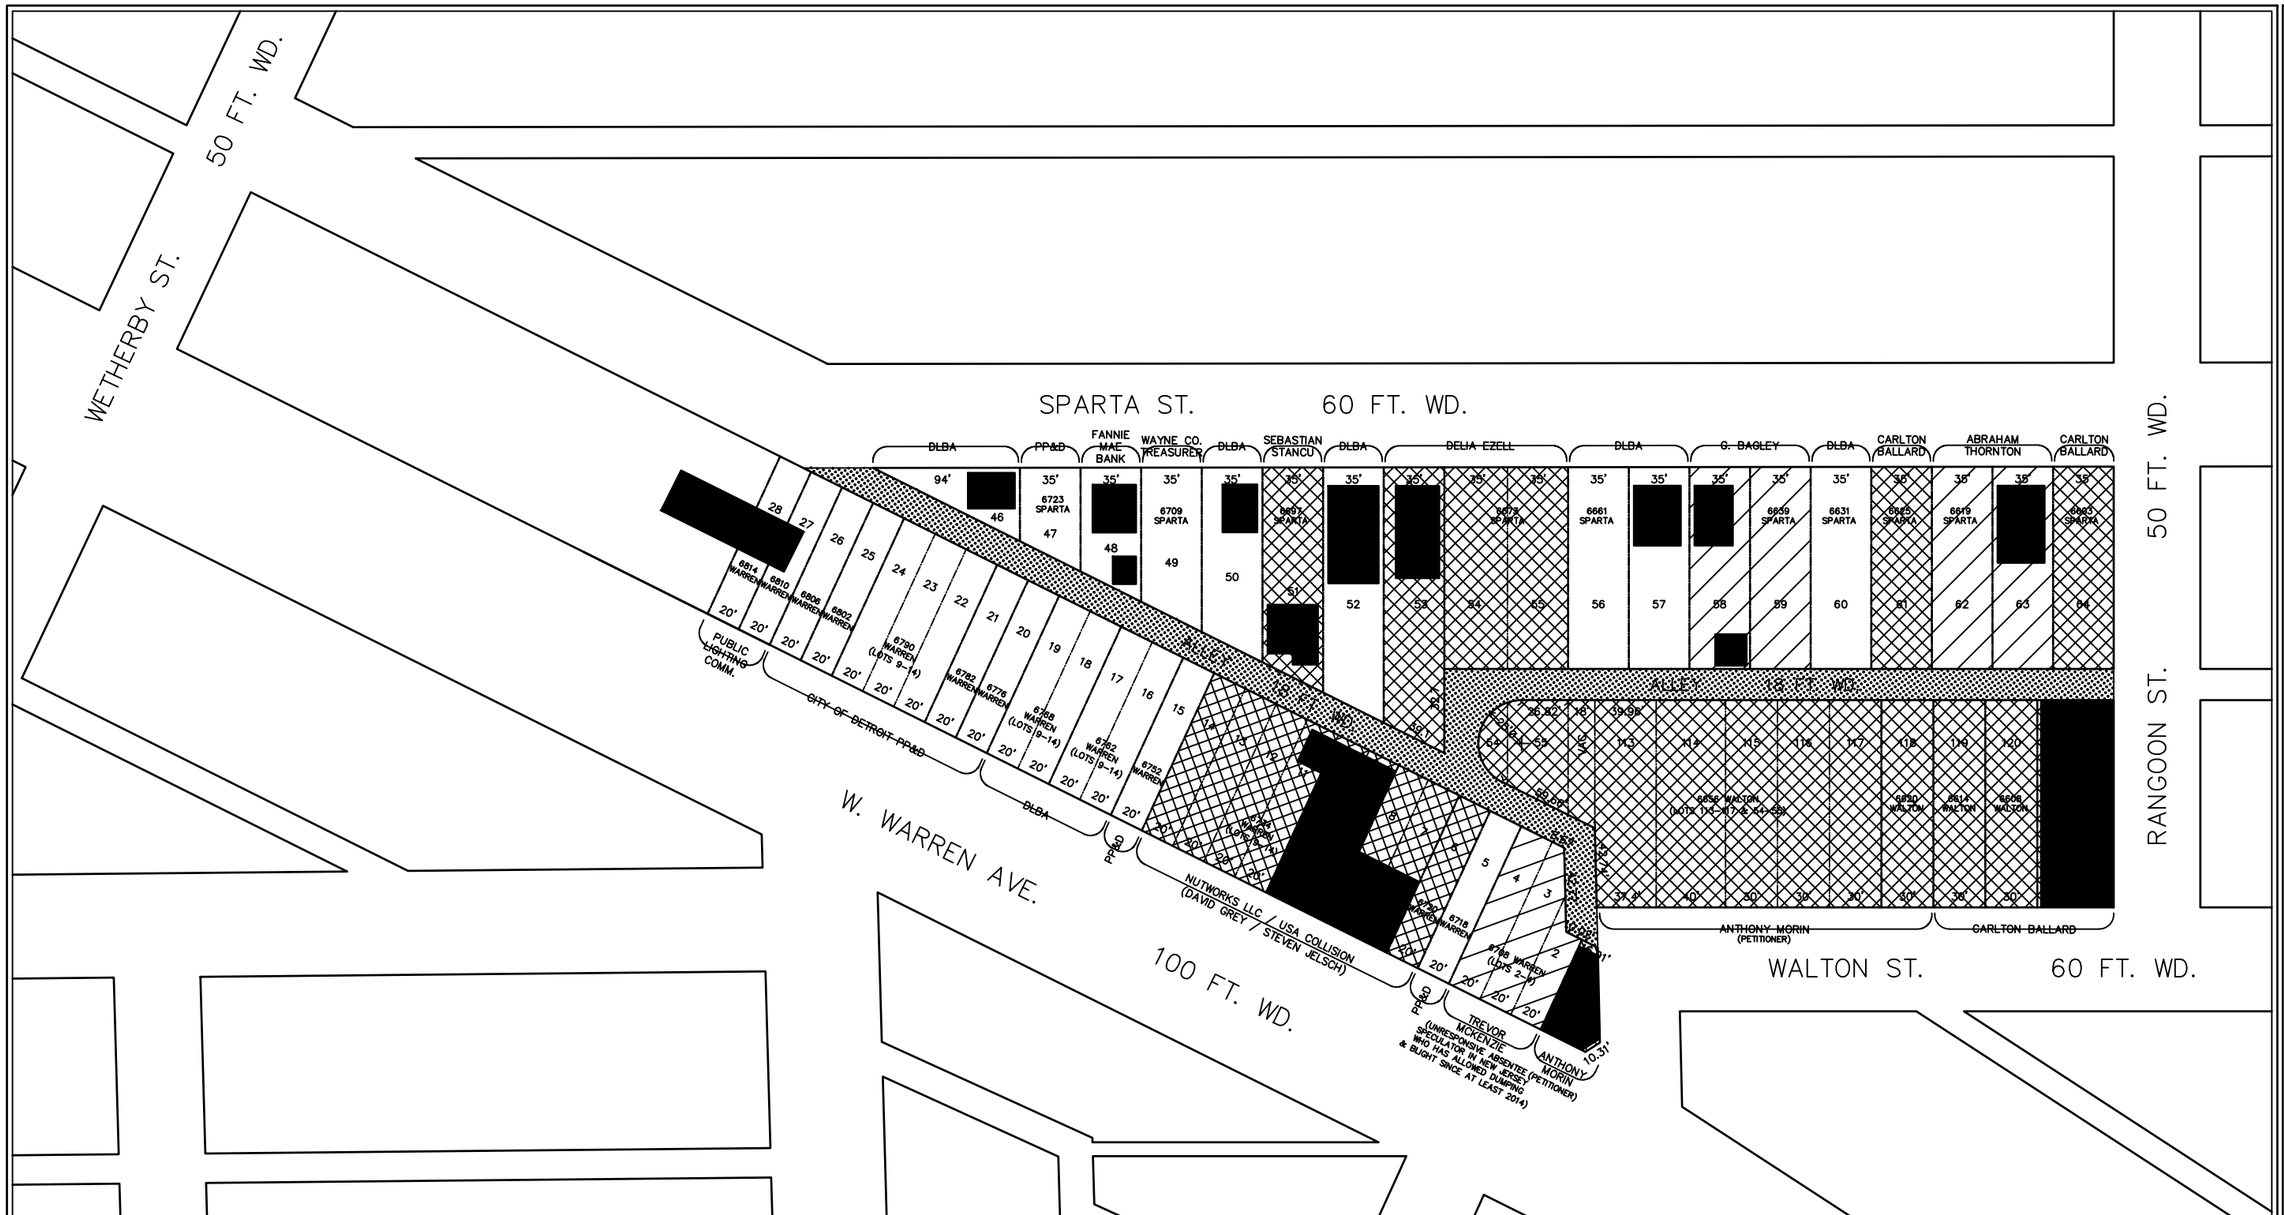


## ALLEY R.O.W. CONVERSION TO EASEMENT INFORMATION

| | |
|---|---|
| PURPOSE OF PROPOSED CONVERSION TO EASEMENT: (SEE COVER LETTER FOR FULL INFORMATION) | TO PROTECT ALLEY FROM ILLEGAL DUMPING; TO PROTECT ADJACENT PROPERTIES FROM VANDALISM TO REMOVE OBSTRUCTIONS & TRASH FROM ALLEY; TO REMOVE OVERGROWTH & BEAUTIFY ALLEY |
| PROPOSED R.O.W. VACATION TYPE: | CONVERSION TO EASEMENT |
| PROPOSED LENGTH OF ALLEY TO BE VACATED: | ± 970 LINEAR FT. |
| METHOD OF CALCULATING ALLEY LENGTH: | MEASURE OF ALLEY CENTER-LINE |
| WIDTH OF ALLEY FOR CONVERSION TO EASEMENT: | 18 FT. WIDE |
| PETITION SUPPORT DATA: (CITY, DLBA, OR OTHER PUBLIC ENTITIES NOT INCLUDED) | LOTS OWNED BY PRIVATE INDIVIDUALS/ENTITIES WHO SUPPORT PETITION: 26 (78% SUPPORT)<br>TOTAL NUMBER OF LOTS OWNED BY PRIVATE INDIVIDUALS/ENTITIES: 33 |

## LEGEND

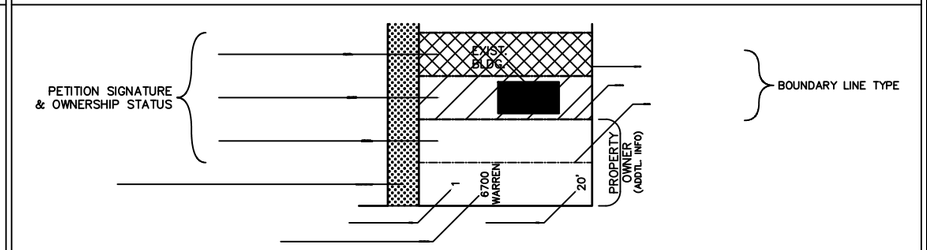


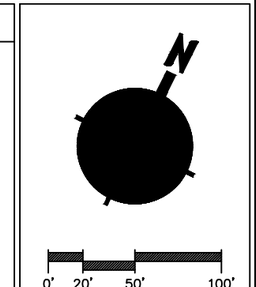


# PROPOSED CONVERSION OF ALLEY R.O.W. TO EASEMENT

SCALE: 1 : 1000

SHEET SIZE: 24" x 17"

A-100

SITE PLAN