

SEWER No 967
ROLL No 5427
James Grant,
Contr.






LATERAL SEWER IN ALLEYS

BETWEEN
Mc GLELLAN AND BOWEN AVE'S GREGORIE ST
AND
KERCHEVAL AVENUE

N. B. The Contractor to furnish and put in place a 1x2 pine strip 10 feet long directly over each House Connection. The tops of strip to be flush with the surface of the ground.

SCALES:
HORIZONTAL 1 INCH = 100 FEET.
VERTICAL 1 INCH = 10 FEET.
PLAT 1 INCH = 100 FEET.
DETAILS 1 INCH = 4 FEET.
NOTE - Cement and Manhole Covers will be furnished by the City.

SEWER
LENGTH OF SEWER 683 FEET
" " 12" PIPE 198 " INCLUDING 2 6" AND 1 10" Y,
AND 1 INCREASE 10 TO 12 }
" " 10" " 485 " INCLUDING 2 1 6" Y'S AND 2 BENDS
4 6" & 2 12" CONNECTIONS IN MAN HOLES
4 MANHOLES WITH IRON STEPS
1 LAMP HOLE " " COVER
GRADE, 1.00 PER 100

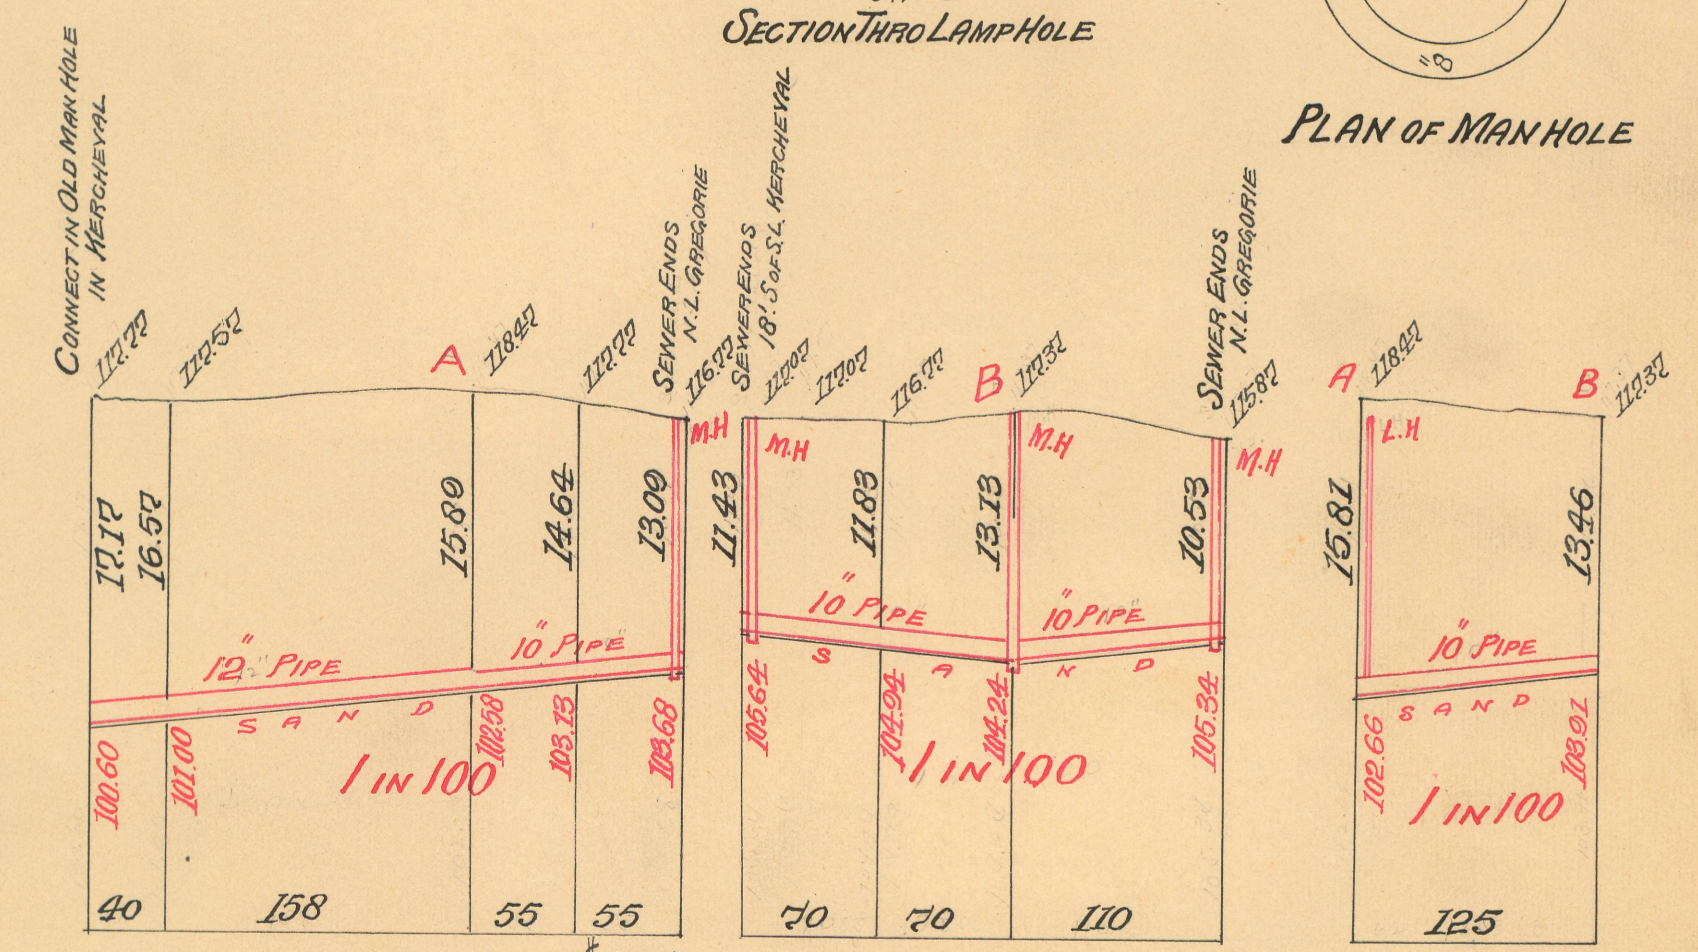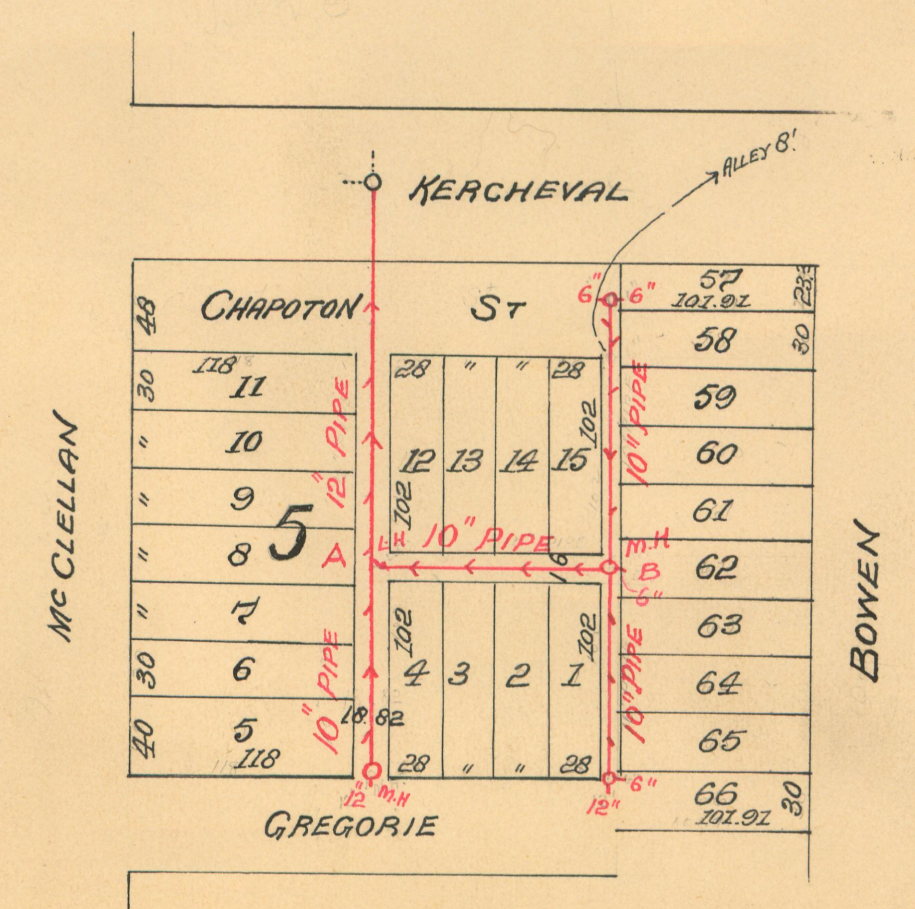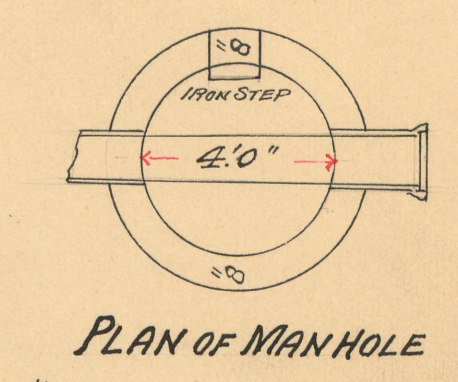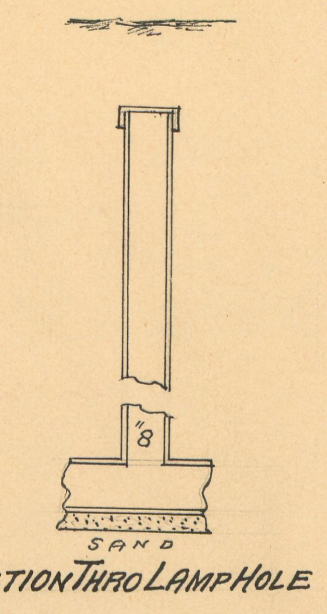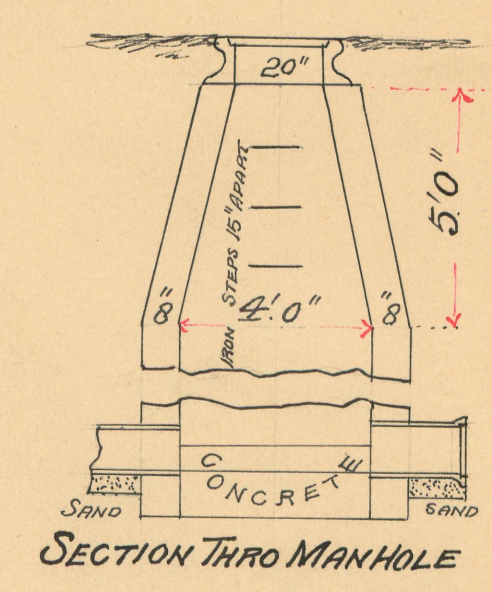

Contract Price \$ 570.00
Insp'n & Cement 61.47
Man Hole Covers 18.60
Costs 7.00
Total Assessment \$ 657.07

14636